4

Click Here for Field Notes

Original

34

(4-675)

5711

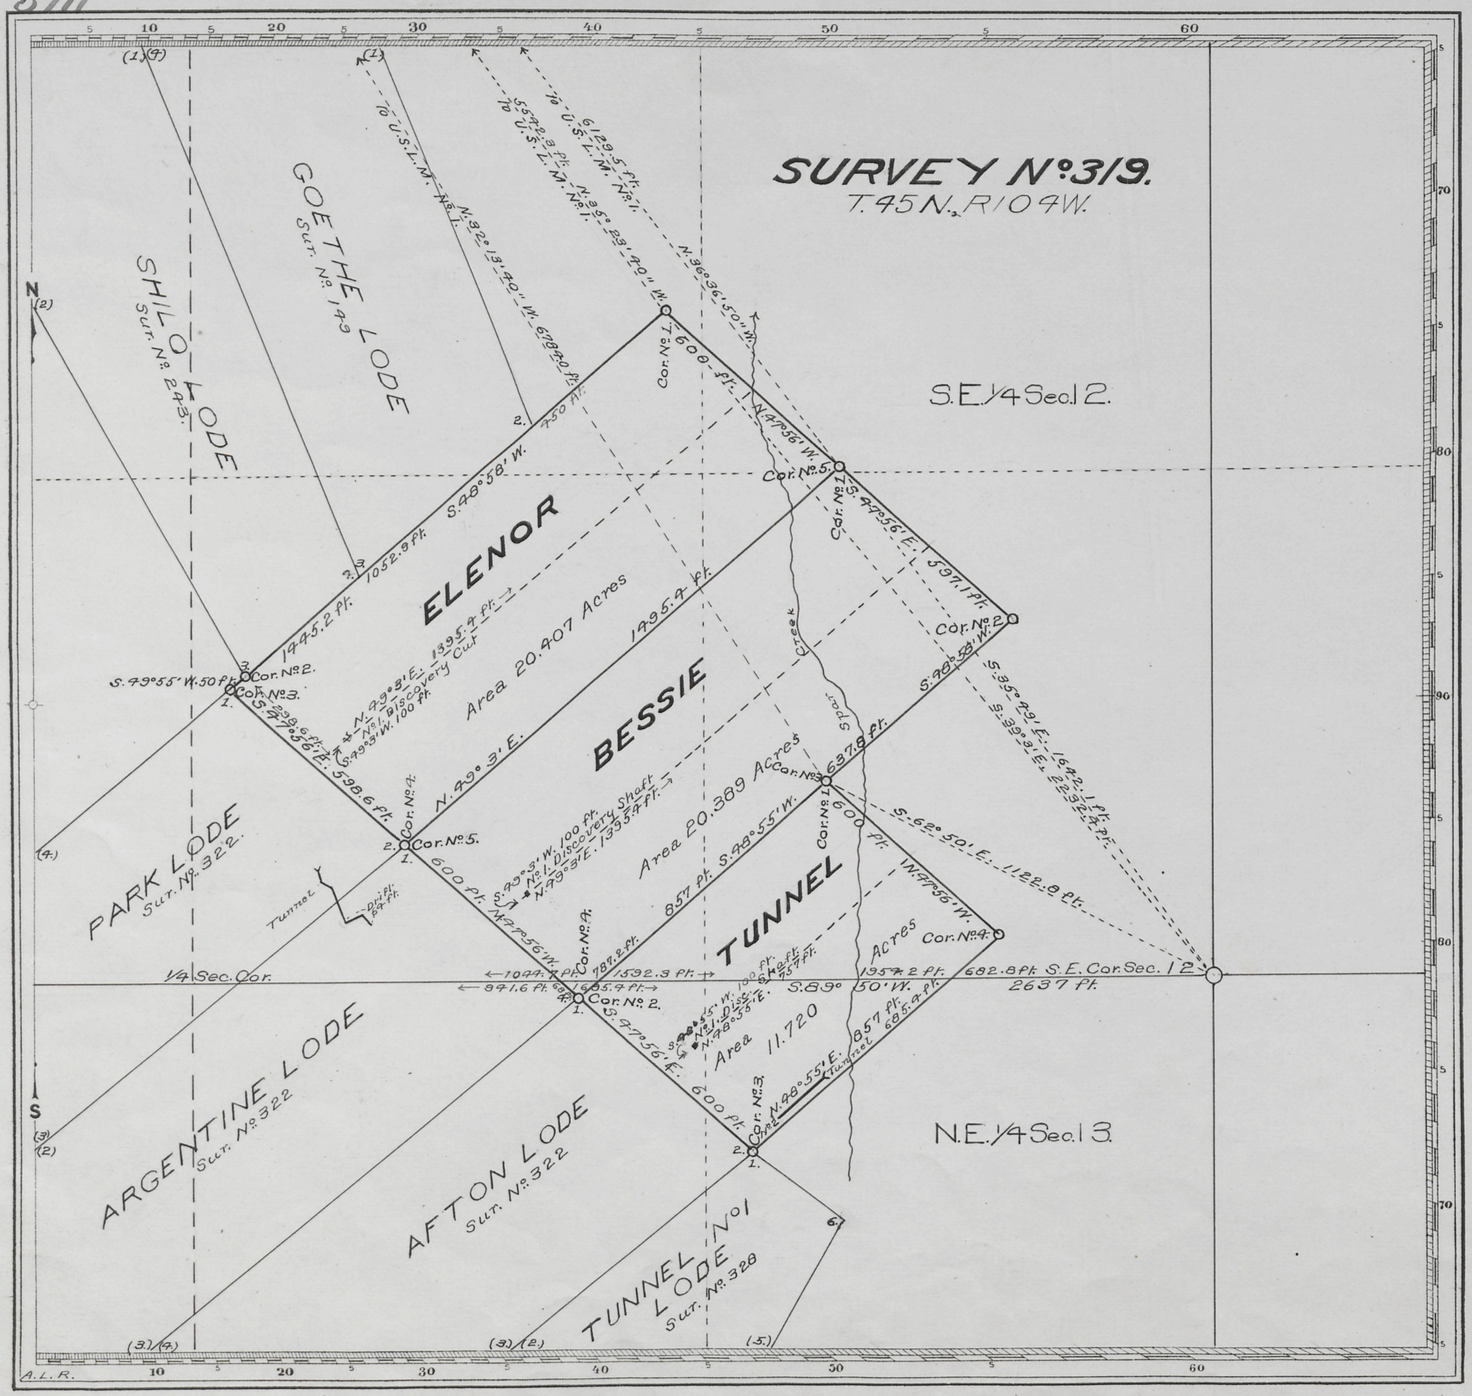

Claim Located August 20, 1903.

Mineral Survey No. 319

L.O.T. No.

Shoshone Land District.

PLAT

OF THE CLAIM OF

John Henry Schnitzel

KNOWN AS THE

ELENOR, BESSIE AND TUNNEL LODES

IN WOOD RIVER MINING DISTRICT, BIG HORN COUNTY, WYOMING

Containing an Area of 52.516 Acres.

Scale of 300 Feet to the inch.

Variation 18°00'E.

SURVEYED JANUARY 10-APRIL 15 1905 BY

Albert B. Gidley U.S. Deputy Mineral Surveyor,

The Original Field Notes of the Survey of the Mining Claim of John Henry Schnitzel known as the ELENOR, BESSIE AND TUNNEL LODES

from which this plat has been made under my direction, have been examined and approved, and are on file in this Office; and I hereby certify that they furnish such an accurate description of said Mining Claim as will, if incorporated into a patent, serve fully to identify the premises, and that such reference is made therein to natural objects or permanent monuments as will perpetuate and fix the locus thereof.

I further certify that an amount equal to Five Hundred Dollars worth of labor has been expended or improvements made for the benefit of each location upon said Mining Claim by claimant or his grantors, and that said improvements consist of

1 discovery cut,
2 discovery shafts,
1 drift and 1 tunnel

that the location of said improvements is correctly shown upon this plat, and that no portion of said labor or improvements has been included in the estimate of expenditures upon any other claim.

And I further certify that this is a correct plat of said Mining Claim made in conformity with said original field notes of the survey thereof, and the same is hereby approved.

U.S. Surveyor General's Office. A. Gilbert P. Hanson

Cheyenne, Wyoming U.S. Surveyor General for

July 28, 1905 Wyoming

J.H.H.

319

ENT. NO. ... NOTES
PAT. NO. 44182
C. S. NO. 6
Nov. 30, 1906