Click Here for Field Notes

4

5712

(4-675)

Original

20

V

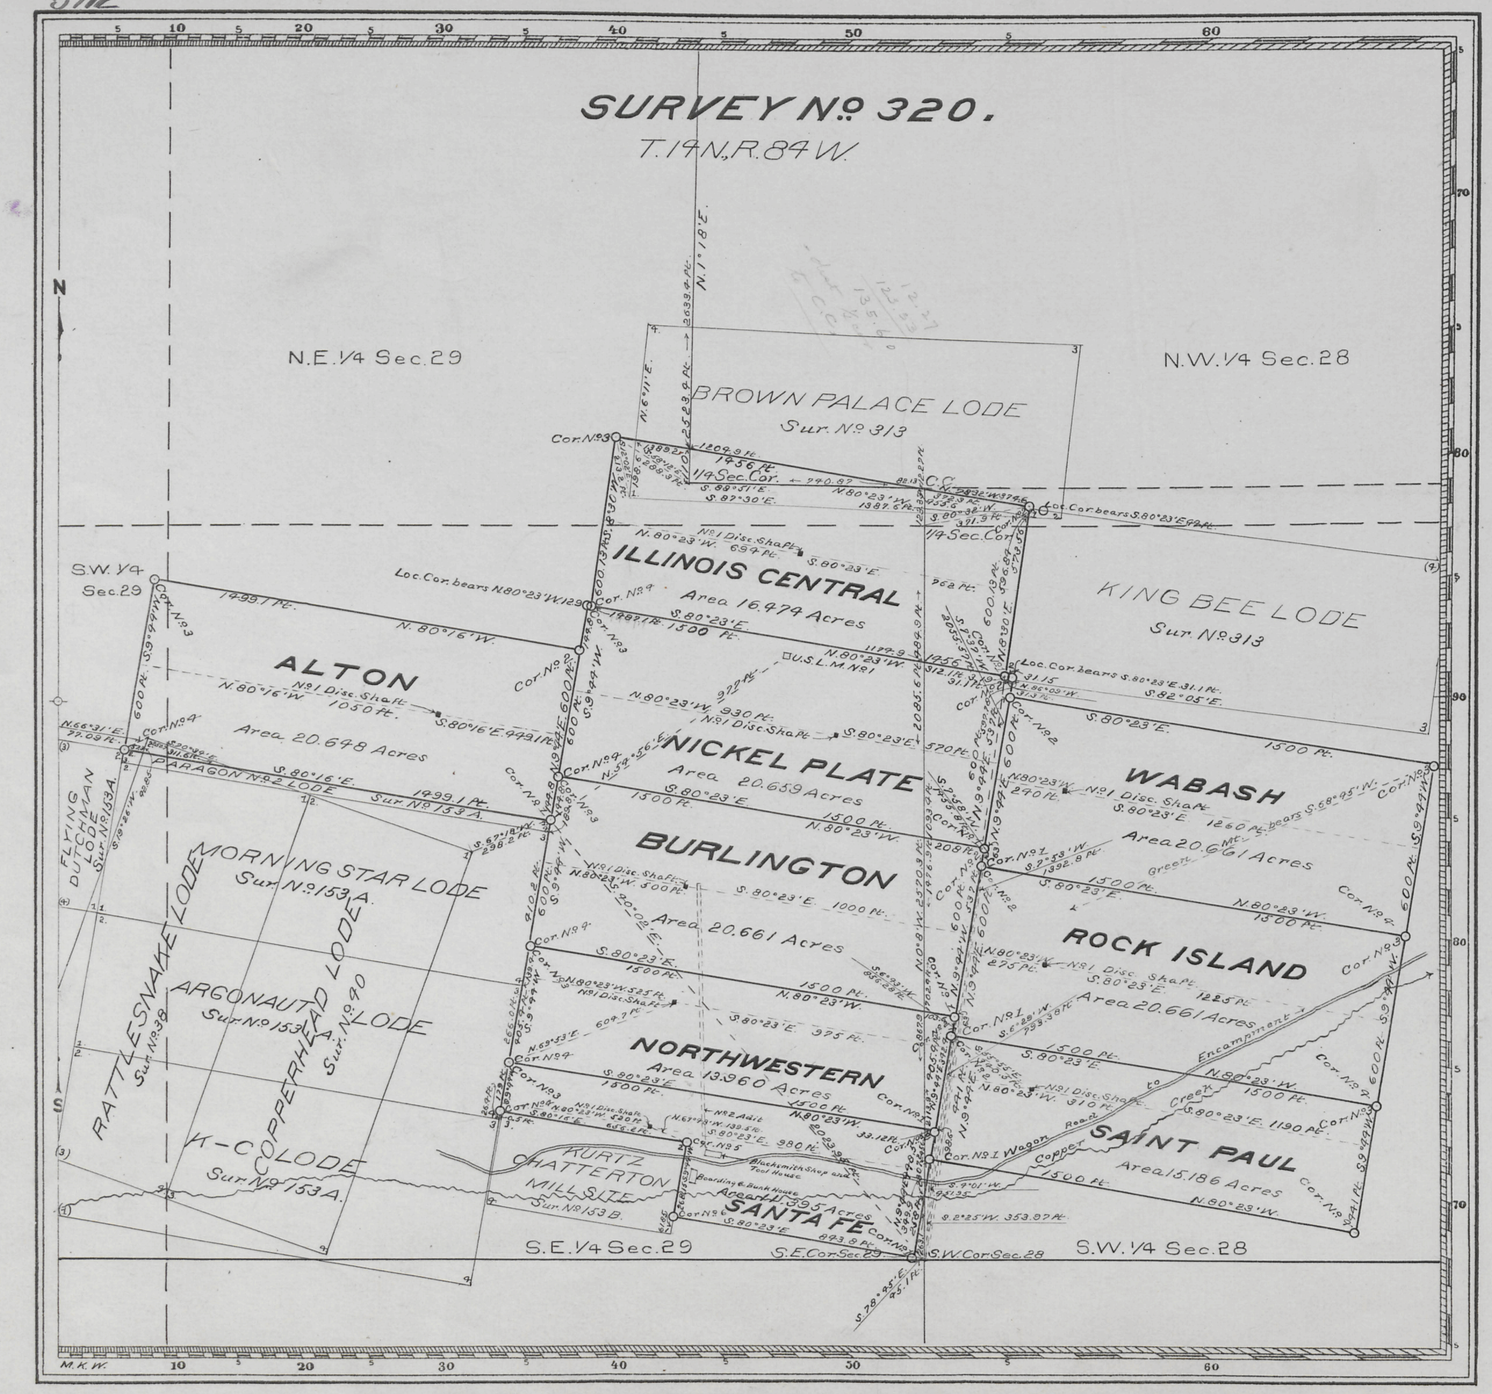

Claim Located as amended October 15, 1904

Mineral Survey No. 320

Lot No.

Cheyenne Land District.

PLAT

OF THE CLAIM OF

The Crescent Copper Company

KNOWN AS THE

ALTON ET AL. LODES

IN UPPER PLATTE MINING DISTRICT,
CARBON COUNTY, WYOMING
Containing an Area of 160.305 Acres.
Scale of 400 Feet to the inch.
Variation 15° 10' E
SURVEYED NOVEMBER 25–30, 1904 BY
T. Russell Countryman,
U.S. Deputy Mineral Surveyor,

The Original Field Notes of the Survey of the Mining Claim of
The Crescent Copper Company
shown as the
ALTON, SANTA FE, NORTHWESTERN,
BURLINGTON, NICKEL PLATE,
ILLINOIS CENTRAL, SAINT PAUL,
ROCK ISLAND AND WABASH LODES
from which this plat has been made, under my direction, have been examined and approved, and are on file in this Office; and I hereby certify that they furnish such an accurate description of said Mining Claim as will, if incorporated into a patent, serve fully to identify the premises, and that such reference is made therein to natural objects or permanent monuments as will perpetuate and fix the locus thereof.

I further certify that Five Hundred Dollars worth of labor has been expended or improvements made upon said Mining Claim by claimant for the benefit of each location or its grantors, and that said improvements consist of

9 discovery shafts and 1 adit

that the location of said improvements is correctly shown upon this plat, and that no portion of said labor or improvements has been included in the estimate of expenditures upon any other claim.

And I further certify that this is a correct plat of said Mining Claim made in conformity with said original field notes of the survey thereof, and the same is hereby approved.

U.S. Surveyor General's Office.
Cheyenne, Wyoming
January 9, 1905

Matthew P. Hannon
U.S. Surveyor General for Wyoming.

Those in Sec 29 shown
" " " 28 not shown

ENT. NO. 205 NOTES
Nov. 20, 1905
PAT. NO. 43206 V.
C. S. NO. 100 & P.

320