4

Click Here for Field Notes

Original

31

V

(4-675)

5719

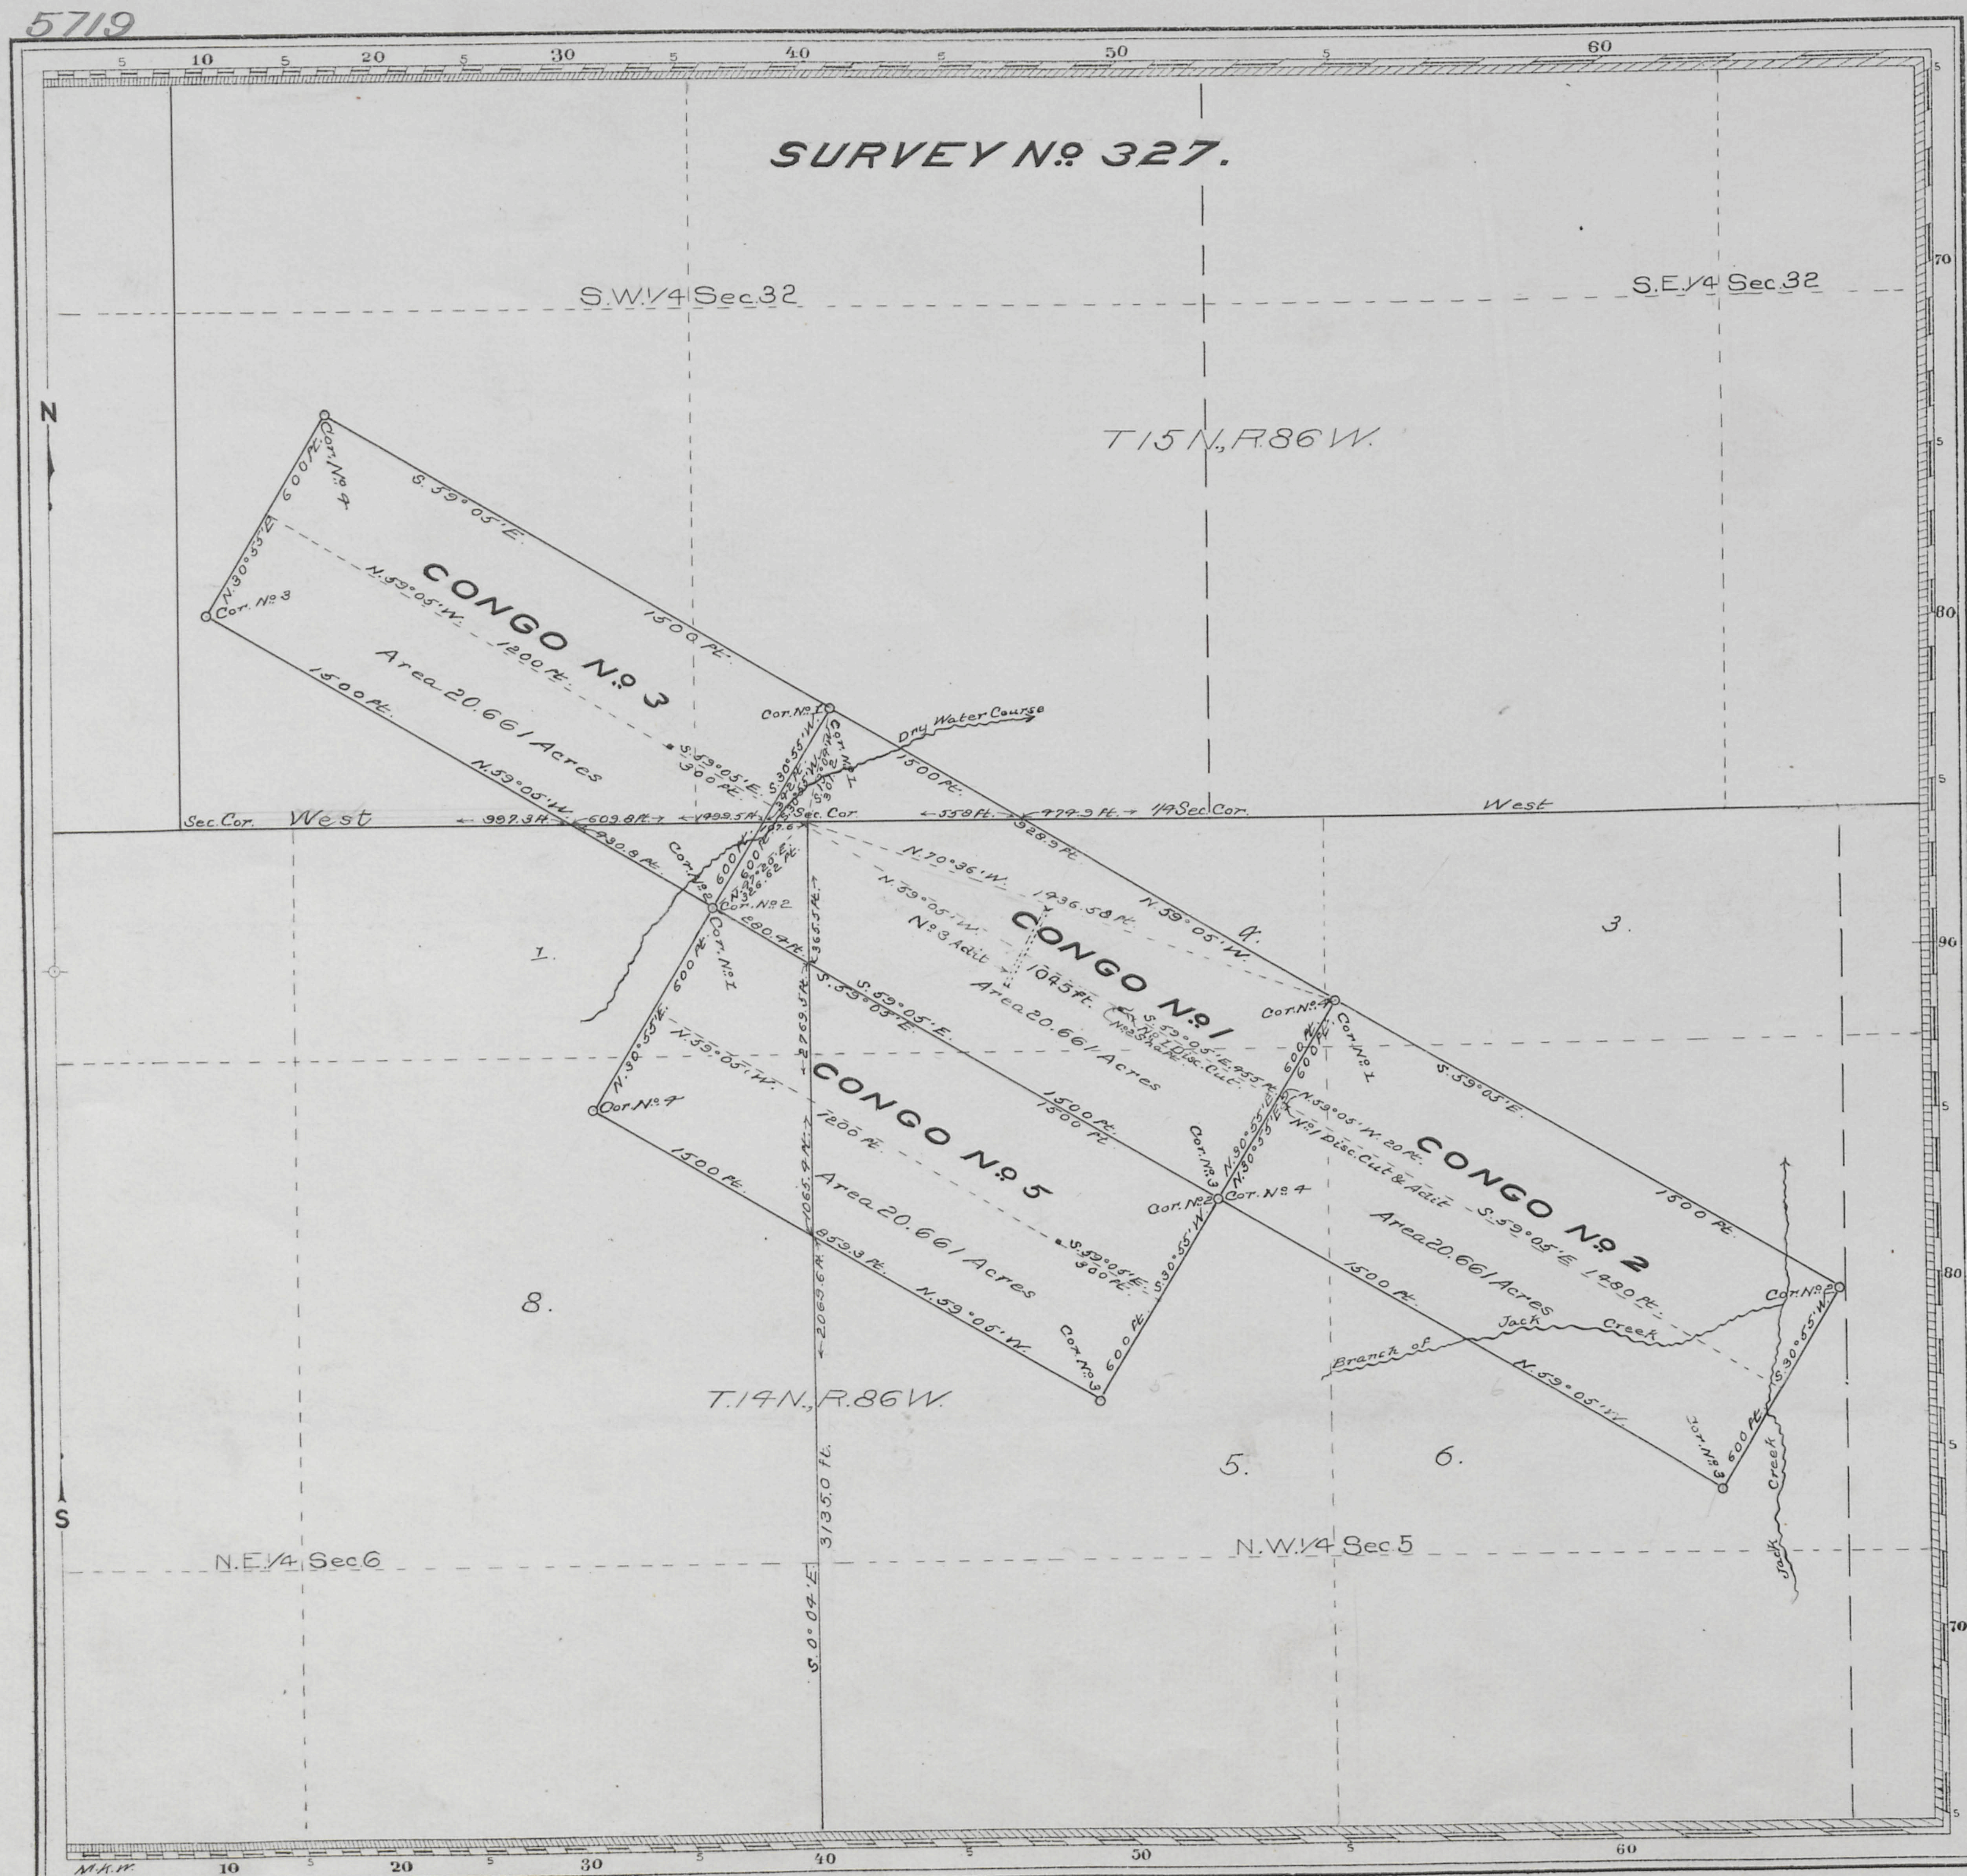

Claim Located as amended September 28, 1904

Mineral Survey Nº 327

Lot Nº

Cheyenne Land District.

PLAT

OF THE CLAIM OF

The Congo Mining Company

KNOWN AS THE

CONGO Nº 1, CONGO Nº 2, CONGO Nº 3 AND CONGO Nº 5 LODES

IN BATTLE LAKE MINING DISTRICT,

CARBON COUNTY, WYOMING

Containing an Area of 82.644 Acres.

Scale of 400 Feet to the inch.

Variation 15°25'E

SURVEYED JANUARY 2-5 1905 BY

T. Russell Countryman,

U.S. Deputy Mineral Surveyor,

The Original Field Notes of the Survey of the Mining Claim of The Congo Mining Company known as the CONGO Nº 1, CONGO Nº 2, CONGO Nº 3 AND CONGO Nº 5 LODES

from which this plat has been made under my direction, have been examined and approved, and are on file in this Office; and I hereby certify that they furnish such an accurate description of said Mining Claim as will, if incorporated into a patent, serve fully to identify the premises, and that such reference is made therein to natural objects or permanent monuments as will perpetuate and fix the locus thereof.

I further certify that an amount equal to Five Hundred Dollars worth of labor has been expended or improvements made for the benefit of each location upon said Mining Claim by claimant or its grantors, and that said improvements consist of

1 discovery cut, 1 discovery cut and adit, 2 discovery shafts, 1 shaft and 1 adit.

that the location of said improvements is correctly shown upon this plat, and that no portion of said labor or improvements has been included in the estimate of expenditures upon any other claim.

And I further certify that this is a correct plat of said Mining Claim made in conformity with said original field notes of the survey thereof, and the same is hereby approved.

U.S. Surveyor General's Office. Cheyenne, Wyoming June 17, 1905

Alphem P. Hanson
U.S. Surveyor General for Wyoming.

H.B.P.

327

#46-47-69

ENT. NO. 0823 NOTES Feb. 14, 1910
PAT. NO 111380 V
C. S. NO. 46-47-69 P