4

Click Here for Field Notes

36

5723

(4-675)

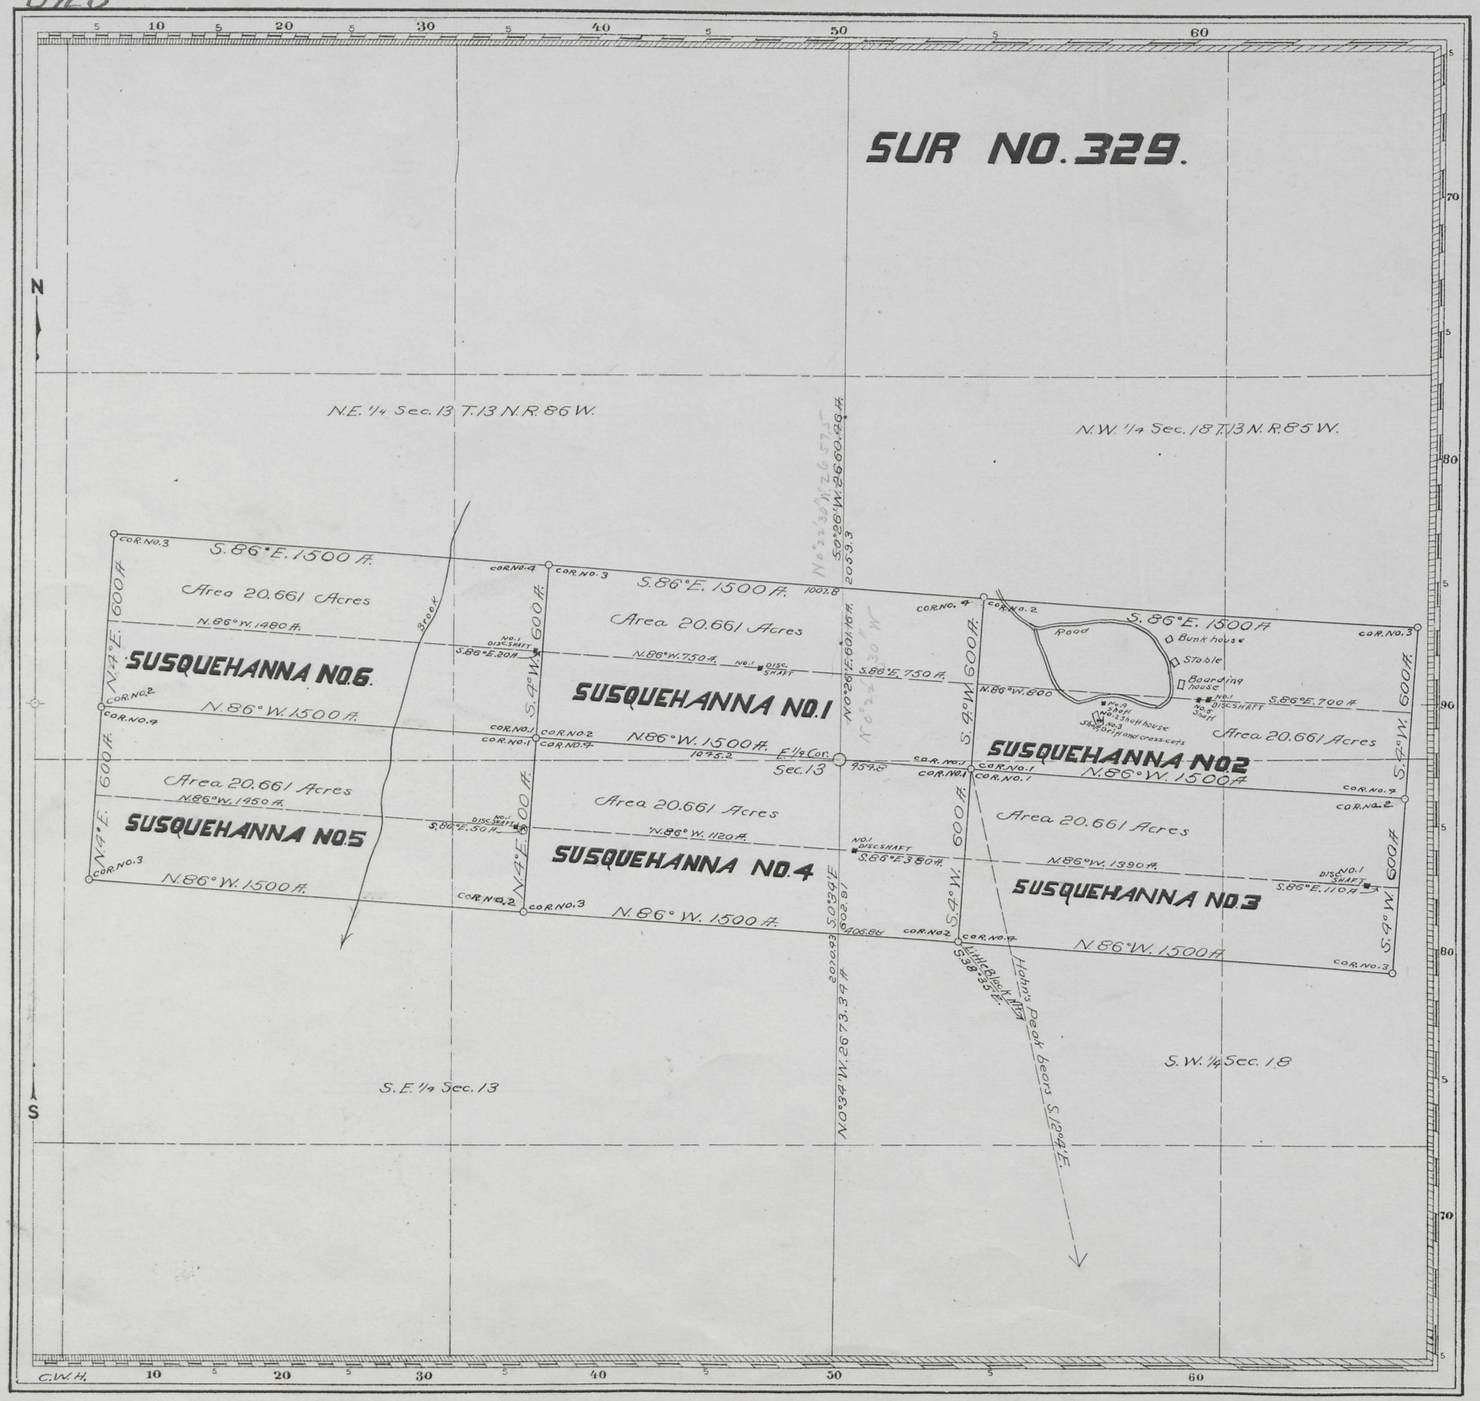

Claim Located March 16th 1903

Mineral Survey No. 329

L.O.T. No.

Cheyenne Land District.

PLAT

OF THE CLAIM OF

STANDARD COPPER MINING CO.,

KNOWN AS THE

SUSQUEHANNA NO. 1, SUSQUEHANNA NO. 2,

SUSQUEHANNA NO. 3, SUSQUEHANNA NO. 4,

SUSQUEHANNA NO. 5 AND SUSQUEHANNA NO. 6

LODES

IN Battle Lake and Upper Platte MINING DISTRICTS,

Carbon COUNTY, Wyoming

Containing an Area of 123.966 Acres.

Scale of 400 Feet to the inch.

Variation N. 15° 45' E.

SURVEYED Feb. 20th—25th, 1905 BY

Robert Z. McCoy, U.S. Deputy Mineral Surveyor,

The Original Field Notes of the Survey of the Mining Claim of Standard Copper Mining Co., known as the Susquehanna No. 1, Susquehanna No. 2, Susquehanna No. 3, Susquehanna No. 4, Susquehanna No. 5 and Susquehanna No. 6 Lodes,

from which this plat has been made under my direction, have been examined and approved, and are on file in this Office; and I hereby certify that they furnish such an accurate description of said Mining Claim as will, if incorporated into a patent, serve fully to identify the premises, and that such reference is made therein to natural objects or permanent monuments as will perpetuate and fix the locus thereof.

I further certify that on amount equal to Five Hundred Dollars worth of labor has been expended or improvements made for the benefit of each location upon said Mining Claim by claimant or its grantors, and that said improvements consist of six discovery shafts, three shafts, one drift, two cross-cuts, and one shaft house,

that the location of said improvements is correctly shown upon this plat, and that no portion of said labor or improvements has been included in the estimate of expenditures upon any other claim.

And I further certify that this is a correct plat of said Mining Claim made in conformity with said original field notes of the survey thereof, and the same is hereby approved.

U.S. Surveyor General's Office.

Cheyenne, Wyoming

August 5th, 1905

Nathan P. Hanson

U.S. Surveyor General for Wyoming

C.W.H.

329

ENT. NO. 719 NOTES

PAT. NO. 43745 Jan 24, 1906 V

C. S. NO. 44 P