4

Click Here for Field Notes

41

(4-675)

5727

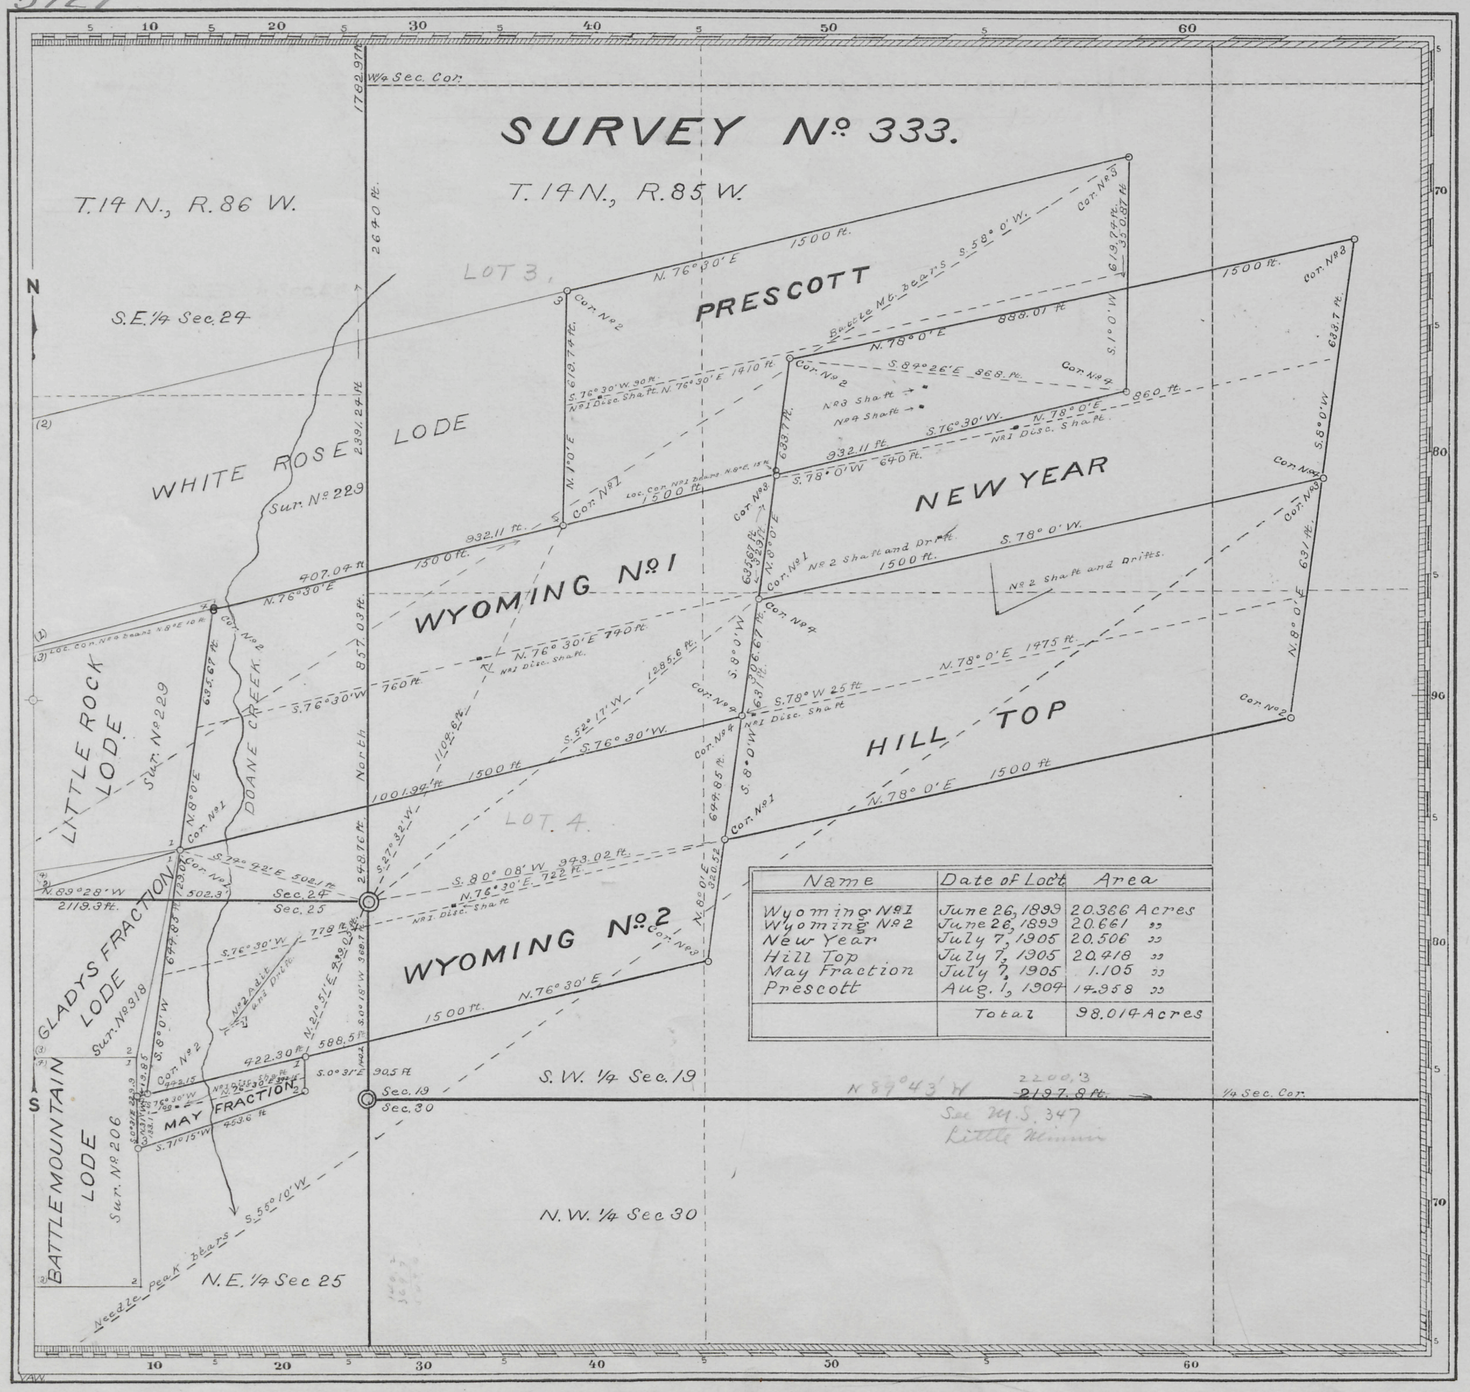

Name	Date of Loc't	Area
Wyoming No. 1	June 26, 1899	20.366 Acres
Wyoming No. 2	June 26, 1899	20.661 "
New Year	July 7, 1905	20.506 "
Hill Top	July 7, 1905	20.418 "
May Fraction	July 7, 1905	1.105 "
Prescott	Aug. 1, 1904	14.958 "
	Total	98.014 Acres

Claim Located See Table 190

Mineral Survey No. 333

L.O.T. No.

Cheyenne Land District.

PLAT

OF THE CLAIM OF

Matthew T. Dill and George S. Hollister

KNOWN AS THE

WYOMING No. 1, WYOMING No. 2, NEW YEAR, HILLTOP, MAY FRACTION AND PRESCOTT LODES.

IN BATTLE LAKE MINING DISTRICT, CARBON COUNTY, WYOMING

Containing an Area of 98.014 Acres.

Scale of 300 Feet to the inch.

Variation 15°25'E

SURVEYED JULY 22-26 1905 BY

T. Russell Countryman,

U.S. Deputy Mineral Surveyor,

The Original Field Notes of the Survey of the Mining Claim of Matthew T. Dill and George S. Hollister known as the

WYOMING No. 1, WYOMING No. 2, NEW YEAR, HILLTOP, MAY FRACTION AND PRESCOTT LODES.

from which this plat has been made under my direction, have been examined and approved, and are on file in this Office; and I hereby certify that they furnish such an accurate description of said Mining Claim as will, if incorporated into a patent, serve fully to identify the premises, and that such reference is made therein to natural objects or permanent monuments as will perpetuate and fix the locus thereof.

I further certify that an amount equal to Five Hundred Dollars worth of labor has been expended or improvements made for the benefit of each location upon said Mining Claim by claimant or their grantors, and that said improvements consist of

6 Discovery Shafts, 2 Shafts, 2 Shafts and Drifts, and 1 Adit and Drift.

that the location of said improvements is correctly shown upon this plat, and that no portion of said labor or improvements has been included in the estimate of expenditures upon any other claim.

And I further certify that this is a correct plat of said Mining Claim made in conformity with said original field notes of the survey thereof, and the same is hereby approved.

U.S. Surveyor General's Office Cheyenne, Wyo. September 28, 1905

Alpheus P. Hanson

U.S. Surveyor General for Wyoming.

A.M.T.

333

ENT. NO. 445 NOTES

June 30, 1906

PAT. NO. 44088 V

C. S. NO. 85 P