4

Click Here for Field Notes

57

5729

(4-675)

SURVEY Nº 335 A.

T. 14 N., R. 84 W.

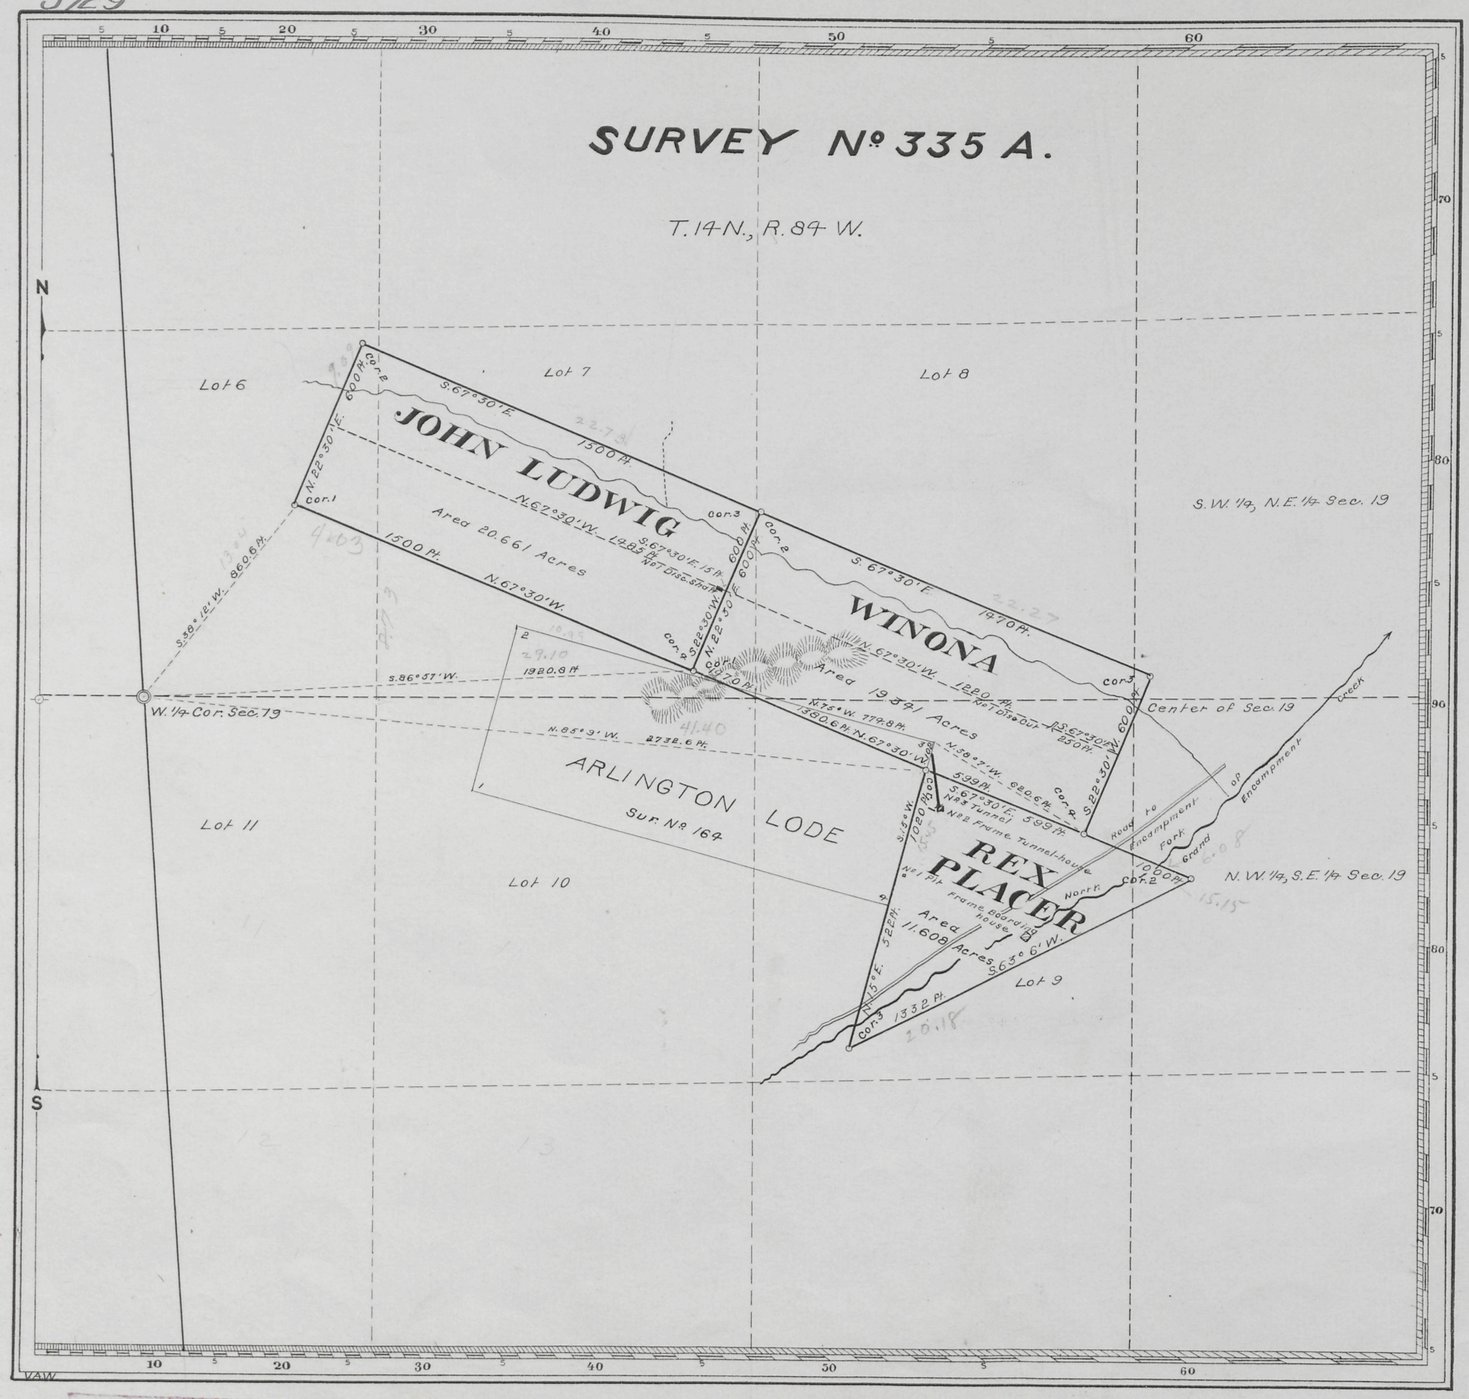

Claim Located as amended July 26, 1905.

Mineral Survey Nº 335 A.

L. O. T. Nº

Cheyenne Land District.

PLAT

OF THE CLAIM OF

The Winona

Rex Copper Mining Company,

KNOWN AS THE

REX PLACER,

AND WINONA AND

JOHN LUDWIG LODES,

IN UPPER PLATTE MINING DISTRICT,

CARBON COUNTY, WYOMING

Containing an Area of 11.608 (Placer) 40.002 (Lodes) Acres.

Scale of 400 Feet to the inch.

Variation 15° 10' E.

SURVEYED AUGUST 25-26, 1905 BY

Robert Z. McCoy,

U.S. Deputy Mineral Surveyor,

The Original Field Notes of the Survey of the Mining Claim of The Winona Rex Copper Mining Company known as the

Rex Placer, and Winona and John Ludwig Lodes,

from which this plat has been made under my direction, have been examined and approved, and are on file in this Office; and I hereby certify that they furnish such an accurate description of said Mining Claim as will, if incorporated into a patent, serve fully to identify the premises, and that such reference is made therein to natural objects or permanent monuments as will perpetuate and fix the locus thereof.

I further certify that Five Hundred Dollars worth of labor has been expended or improvements made upon said Mining Claim by claimant or its grantors, and that said improvements consist of

1 Placer Pit, 1 Discovery Cut, 1 Discovery Shaft, 1 Tunnel and 1 Tunnel-house,

for the benefit of each location

that the location of said improvements is correctly shown upon this plat, and that no portion of said labor or improvements has been included in the estimate of expenditures upon any other claim.

And I further certify that this is a correct plat of said Mining Claim made in conformity with said original field notes of the survey thereof, and the same is hereby approved.

U.S. Surveyor General's Office Stephen P. Hanson

Cheyenne, Wyoming. U.S. Surveyor General for

February 2, 1906. Wyoming.

C.W.S.

335 A

LITH. NO. 246 NOTES
Rex. Pl. Cancelled,
PAT. NO. Jan. 16, 1908. 16
45412
346
C. S. NO. P.