4

Click Here for Field Notes

47

accession no. 5730

(4-675)

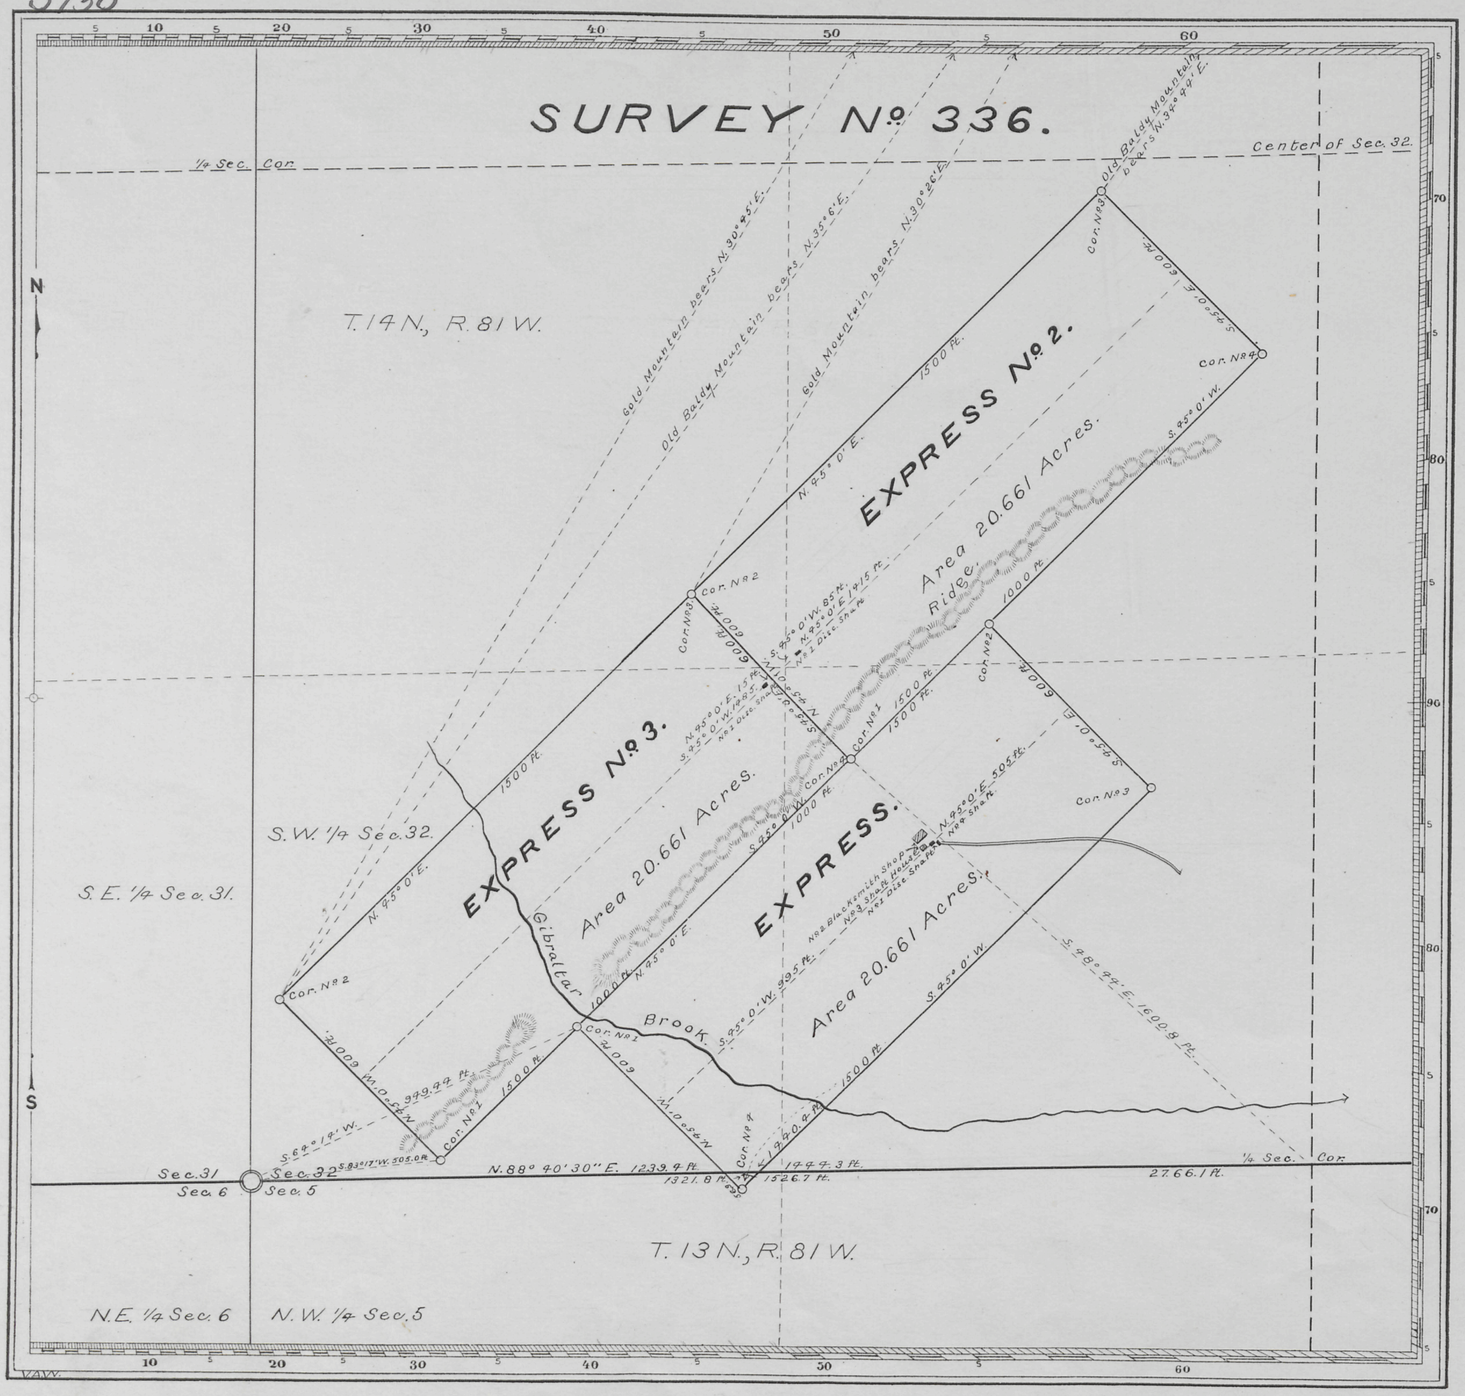

Claim Located as amended August 8, 1905.

Mineral Survey No. 336.

L.O.T. No.

Cheyenne Land District.

PLAT

OF THE CLAIM OF

Gibraltar Copper Mining Company,

KNOWN AS THE

EXPRESS, EXPRESS No. 2 AND EXPRESS No. 3 LODES,

IN UPPER PLATTE MINING DISTRICT, CARBON COUNTY, WYOMING,

Containing an Area of 61.983 Acres.

Scale of 300 Feet to the inch.

Variation 15° 40' E.

SURVEYED SEPTEMBER 6-7, 1905, BY Robert Z. McCoy, U.S. Deputy Mineral Surveyor,

The Original Field Notes of the Survey of the Mining Claim of Gibraltar Copper Mining Company known as the

EXPRESS, EXPRESS No. 2 AND EXPRESS No. 3 LODES,

from which this plat has been made under my direction, have been examined and approved, and are on file in this Office; and I hereby certify that they furnish such an accurate description of said Mining Claim as will, if incorporated into a patent, serve fully to identify the premises, and that such reference is made therein to natural objects or permanent monuments as will perpetuate and fix the locus thereof.

I further certify that an amount equal to Five Hundred Dollars worth of labor has been expended or improvements made for the benefit of each location upon said Mining Claim by claimant or its grantors, and that said improvements consist of

3 Discovery Shafts, 1 Shaft, 1 Blacksmith Shop and 1 Shaft House,

that the location of said improvements is correctly shown upon this plat, and that no portion of said labor or improvements has been included in the estimate of expenditures upon any other claim.

And I further certify that this is a correct plat of said Mining Claim made in conformity with said original field notes of the survey thereof, and the same is hereby approved.

U.S. Surveyor General's Office Cheyenne, Wyoming, October 13, 1905.

Alpheus P. Hanson
U.S. Surveyor General for Wyoming.

C.W.H.

ENT. NO. 227 NOTES 9/28/1909
PAT. NO. 81222 V.
C. S. NO. 251 P.

336