4

Click Here for Field Notes

51

(4-675)

5734

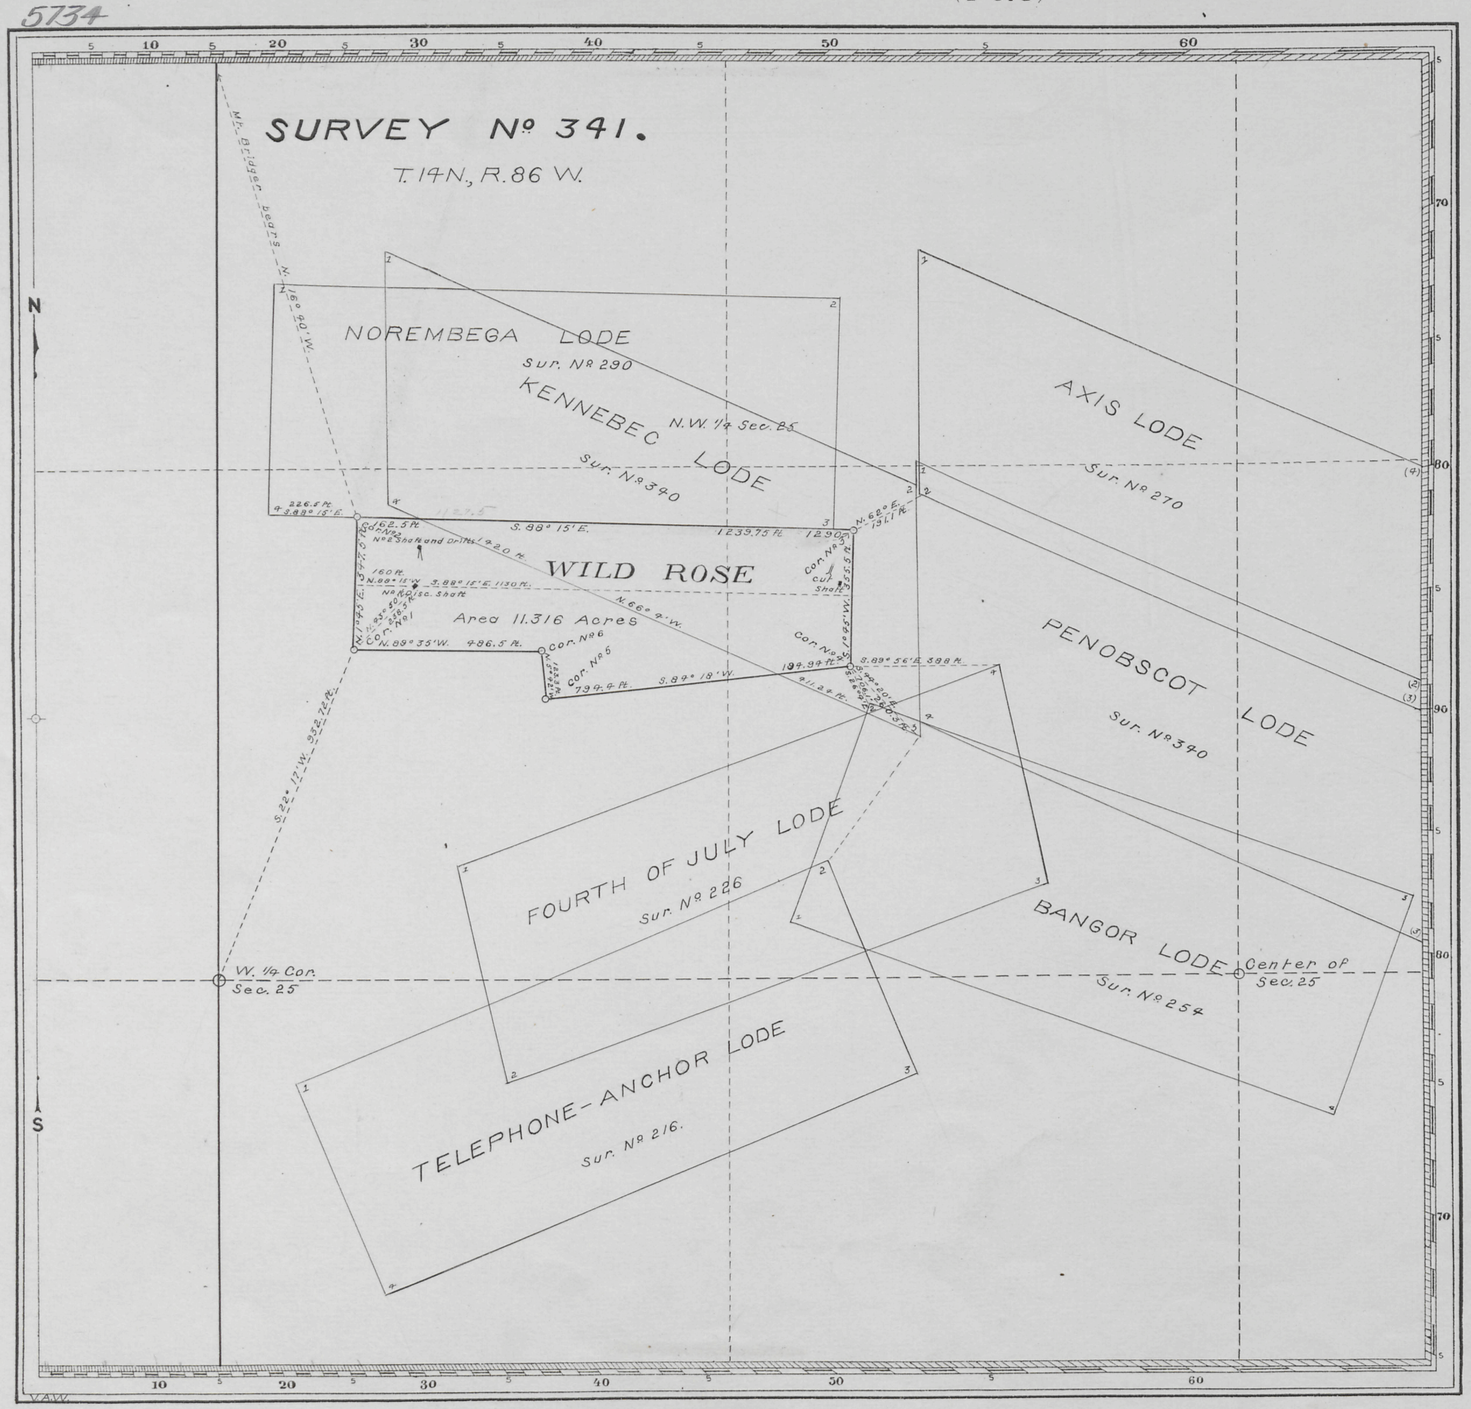

Claim Located as amended Aug. 10, 1905.

Mineral Survey Nº 341.

L. o. t. Nº

Cheyenne Land District.

PLAT

OF THE CLAIM OF

Henry C. Thomas and Joseph Smith,

KNOWN AS THE

WILD ROSE LODE,

IN BATTLE LAKE *MINING DISTRICT,*
CARBON *COUNTY,* WYOMING,
Containing an Area of 11.316 *Acres.*
Scale of 300 *Feet to the inch.*
Variation 15° 20' E.
SURVEYED SEPT. 30-OCT. 2, 1905 *BY*
T. Russell Countryman,
U.S. Deputy Mineral Surveyor,

The Original Field Notes of the Survey of the Mining Claim of Henry C. Thomas and Joseph Smith, *known as the*

WILD ROSE LODE,

from which this plat has been made under my direction, have been examined and approved, and are on file in this Office; and I hereby certify that they furnish such an accurate description of said Mining Claim as will, if incorporated into a patent, serve fully to identify the premises, and that such reference is made therein to natural objects or permanent monuments as will perpetuate and fix the locus *thereof.*

I further certify that Five Hundred Dollars worth of labor has been expended or improvements made upon said Mining Claim by claimants or their *grantors, and that said improvements consist of*

1 Discovery Shaft and 1 Shaft and Drifts,

that the location of said improvements is correctly shown upon this plat, and that no portion of said labor or improvements has been included in the estimate of expenditures upon any other claim.

And I further certify that this is a correct plat of said Mining Claim made in conformity with said original field notes of the survey thereof, and the same is hereby approved.

U.S. Surveyor Generals Office Stephen P. Harman
Cheyenne, Wyoming, *U.S. Surveyor General for*
November 18, 1905 Wyoming.

341

ENT. NO. 119 NOTES
March 1, 1905
PAT. NO. ..... V .....
C. S. NO. 65 P .....