4

Click Here for Field Notes

52

(4-675)

5737

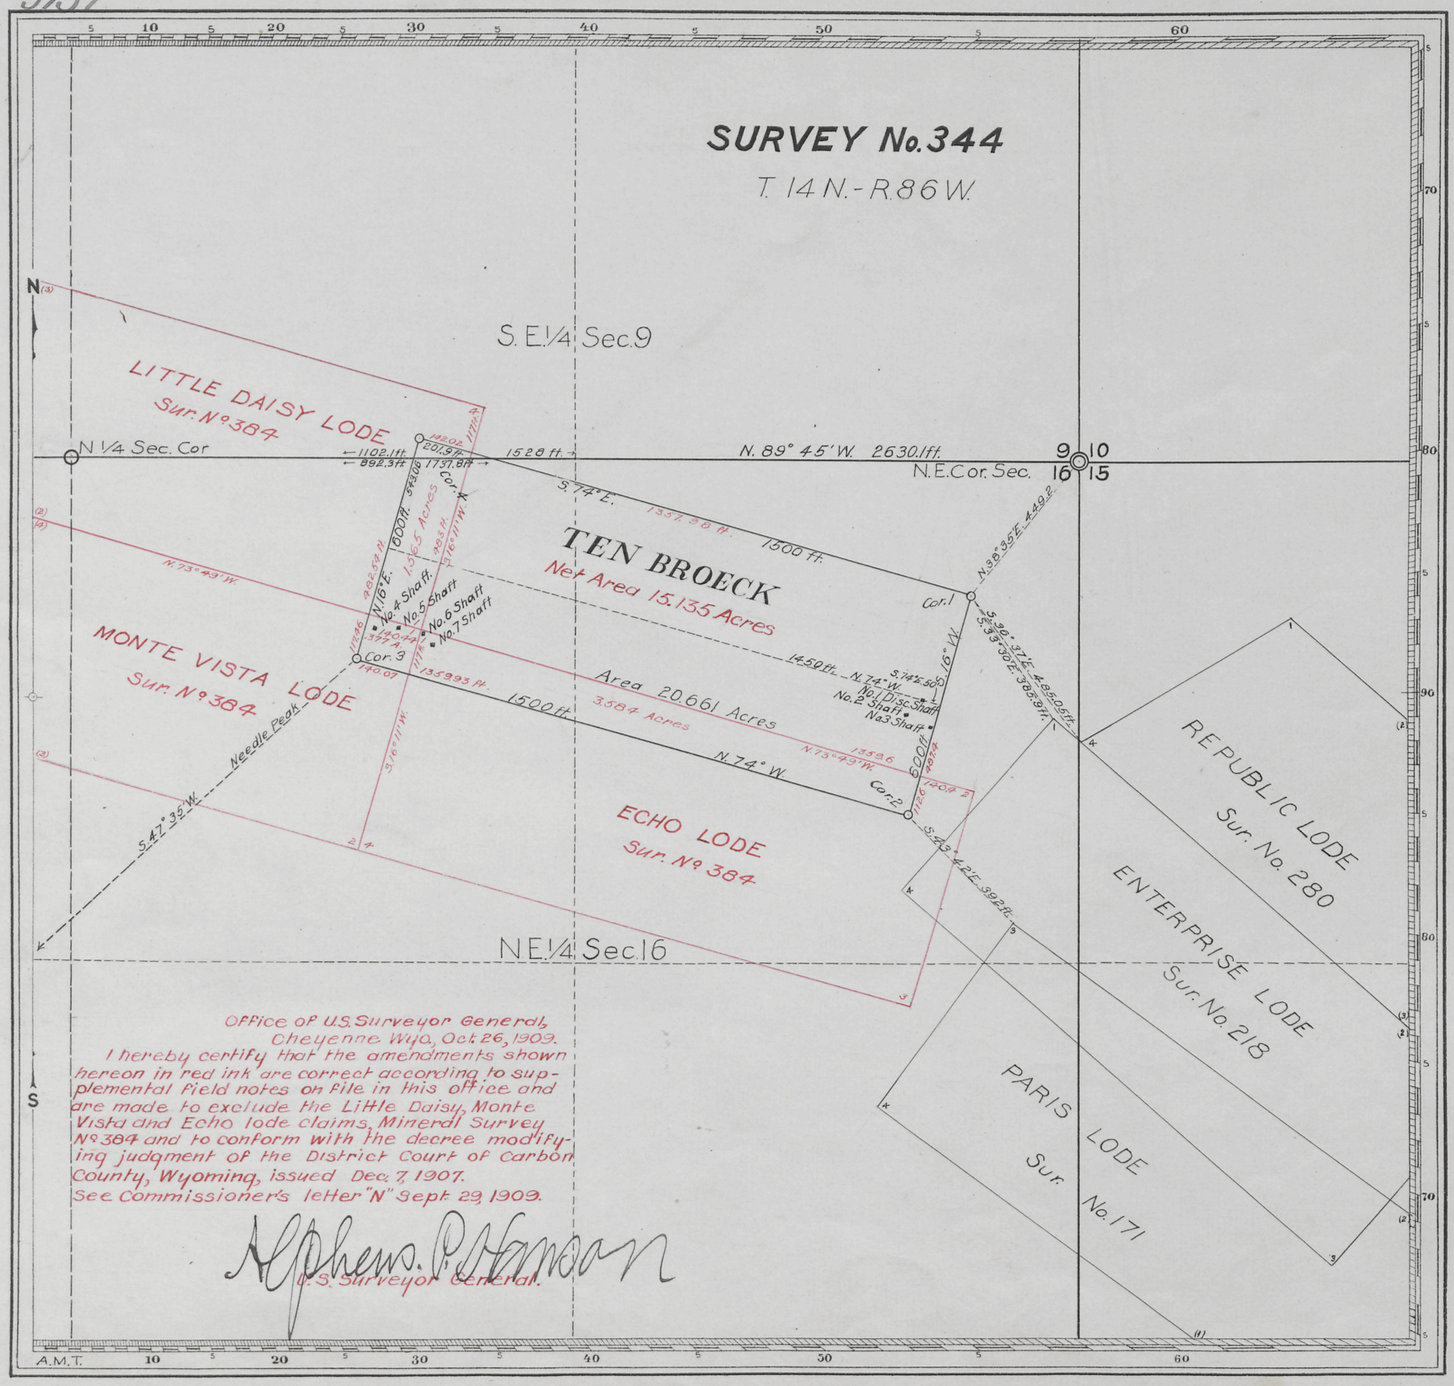

Claim Located March 3, 1899.

Mineral Survey No. 344

L.O.T. No.

CHEYENNE Land District.

PLAT

OF THE CLAIM OF

The Doane-Verde Mining Company

KNOWN AS THE

TEN BROECK LODE,

IN BATTLE LAKE MINING DISTRICT, CARBON COUNTY, WYOMING

Containing an Area of ~~20.661~~ 15.135 Acres.

Scale of 300 Feet to the inch.

Variation 15° 20' E

SURVEYED OCTOBER 13-14 1905 BY

T. Russell Countryman,

U.S. Deputy Mineral Surveyor,

The Original Field Notes of the Survey of the Mining Claim of The Doane-Verde Mining Company, known as the Ten Broeck Lode,

from which this plat has been made under my direction, have been examined and approved, and are on file in this Office; and I hereby certify that they furnish such an accurate description of said Mining Claim as will, if incorporated into a patent, serve fully to identify the premises, and that such reference is made therein to natural objects or permanent monuments as will perpetuate and fix the locus thereof.

I further certify that Five Hundred Dollars worth of labor has been expended or improvements made upon said Mining Claim by claimant or its grantors, and that said improvements consist of

1 Discovery Shaft and 6 Shafts;

that the location of said improvements is correctly shown upon this plat, and that no portion of said labor or improvements has been included in the estimate of expenditures upon any other claim.

And I further certify that this is a correct plat of said Mining Claim made in conformity with said original field notes of the survey thereof, and the same is hereby approved.

U.S. Surveyor General's Office Alphens. P. Hanson

Cheyenne, Wyoming, U.S. Surveyor General for

November 24, 1905. Wyoming.

A.S.R.

344

ENT. NO. 0804 NOTES
PAT. NO. 94489 Dec. 6-1909
C. S. NO. 57