4

Cancellation Notice for this Plat

Click Here for Field Notes

62

(4-675)

5743

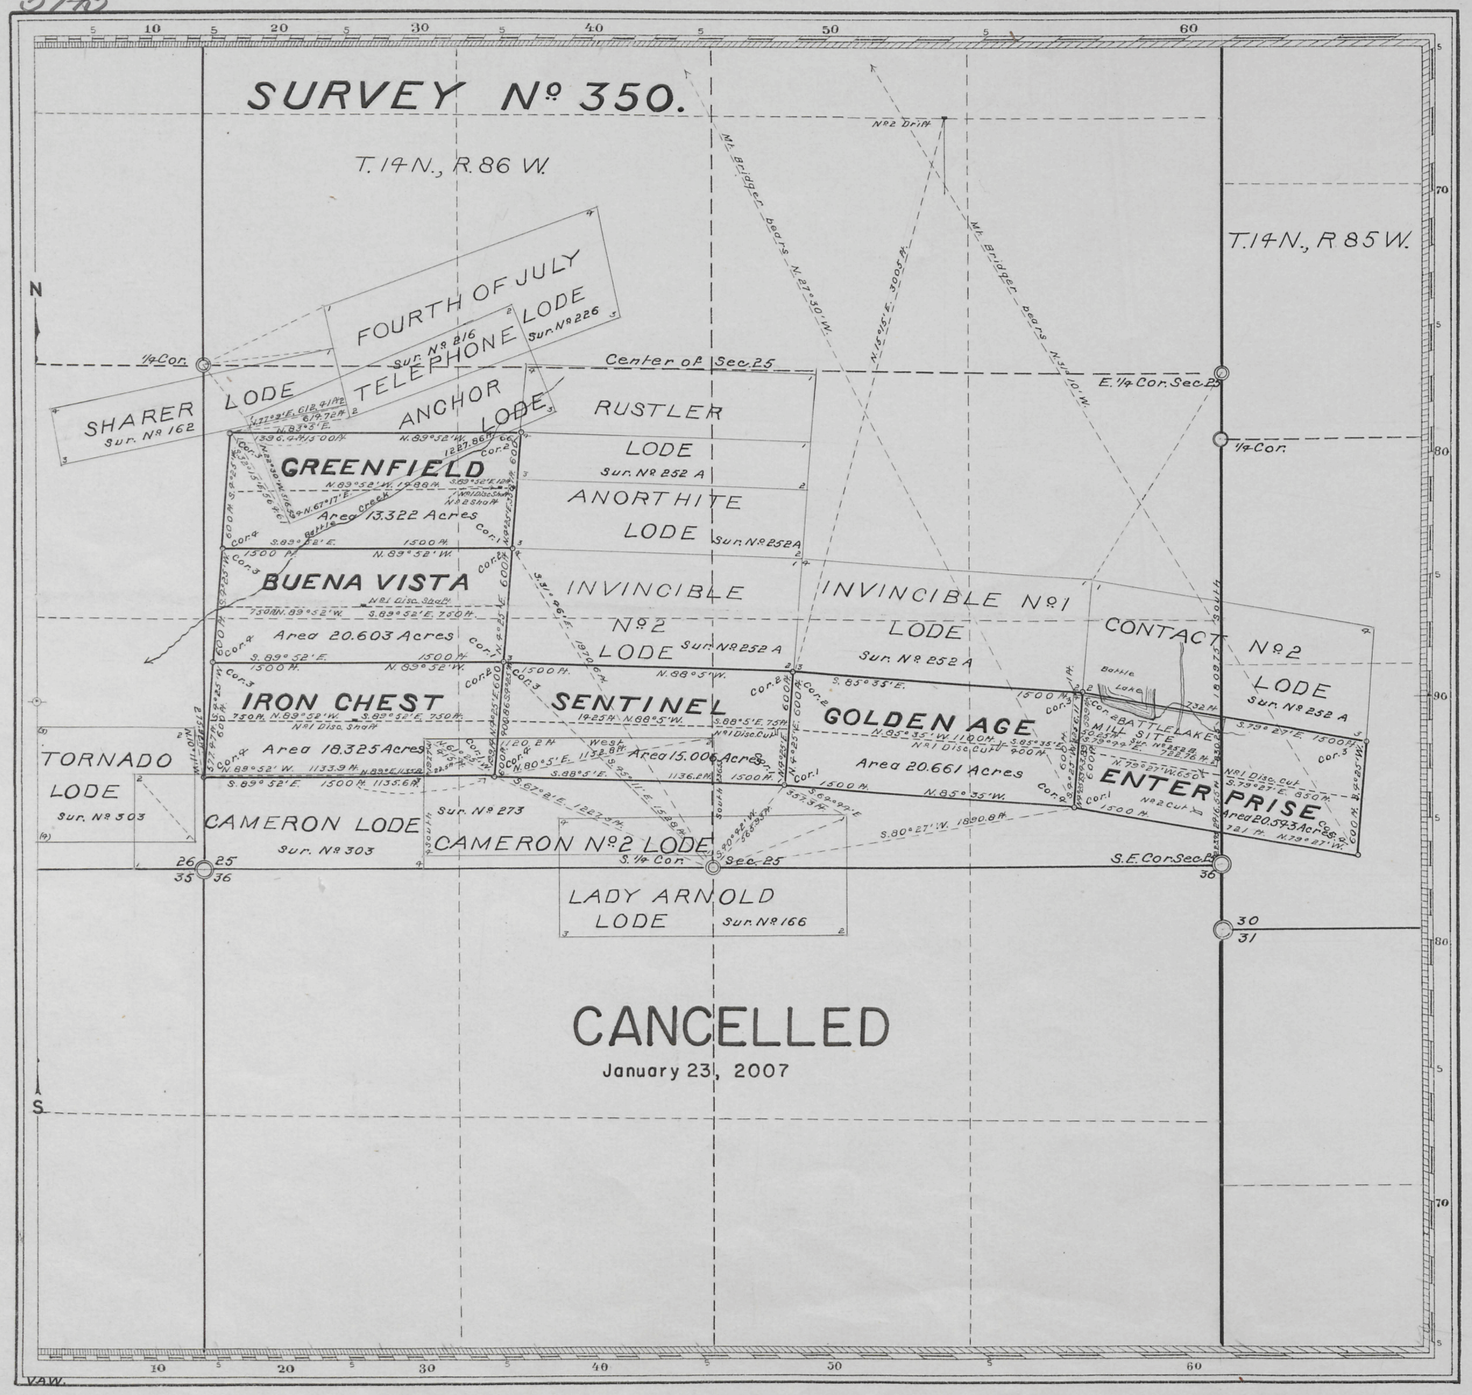


Claim Located as amended June 22nd Oct. 7, 1905.

Mineral Survey Nº 350.

L.O.T. Nº

Cheyenne Land District.

# PLAT

OF THE CLAIM OF

The Battle Lake Tunnel Site Mining Company,

KNOWN AS THE

**GREENFIELD, BUENA VISTA, IRON CHEST, SENTINEL, GOLDEN AGE AND ENTERPRISE LODES,**

IN BATTLE LAKE MINING DISTRICT, CARBON COUNTY, WYOMING.

Containing an Area of 108.460 Acres.

Scale of 600 Feet to the inch.

Variation 15° 20' E.

SURVEYED OCT. 29 - NOV. 5, 1905 BY

T. Russell Countryman,

U.S. Deputy Mineral Surveyor,

The Original Field Notes of the Survey of the Mining Claim of The Battle Lake Tunnel Site Mining Company known as the

GREENFIELD, BUENA VISTA, IRON CHEST, SENTINEL, GOLDEN AGE AND ENTERPRISE LODES,

from which this plat has been made under my direction, have been examined and approved, and are on file in this Office; and I hereby certify that they furnish such an accurate description of said Mining Claim as will, if incorporated into a patent, serve fully to identify the premises, and that such reference is made therein to natural objects or permanent monuments as will perpetuate and fix the locus thereof.

I further certify that an amount equal to Five Hundred Dollars worth of labor has been expended or improvements made for the benefit of each location upon said Mining Claim by claimant or its grantors, and that said improvements consist of

3 Discovery Shafts, 3 Discovery Cuts, 1 Shaft, 1 Cut, and 1 Drift,

that the location of said improvements is correctly shown upon this plat, and that no portion of said labor or improvements has been included in the estimate of expenditures upon any other claim.

And I further certify that this is a correct plat of said Mining Claim made in conformity with said original field notes of the survey thereof, and the same is hereby approved.

U.S. Surveyor General's Office. Alphaeus P. Hanson

Cheyenne, Wyo. April 25, 1906 } U.S. Surveyor General for Wyoming.

C.H.H.

350

ENT. NO. 430 NOTES

PAT. NO. ..... V .....

C. S. NO. 65 P .....