4

Click Here for Field Notes

75

5753

(4-675)

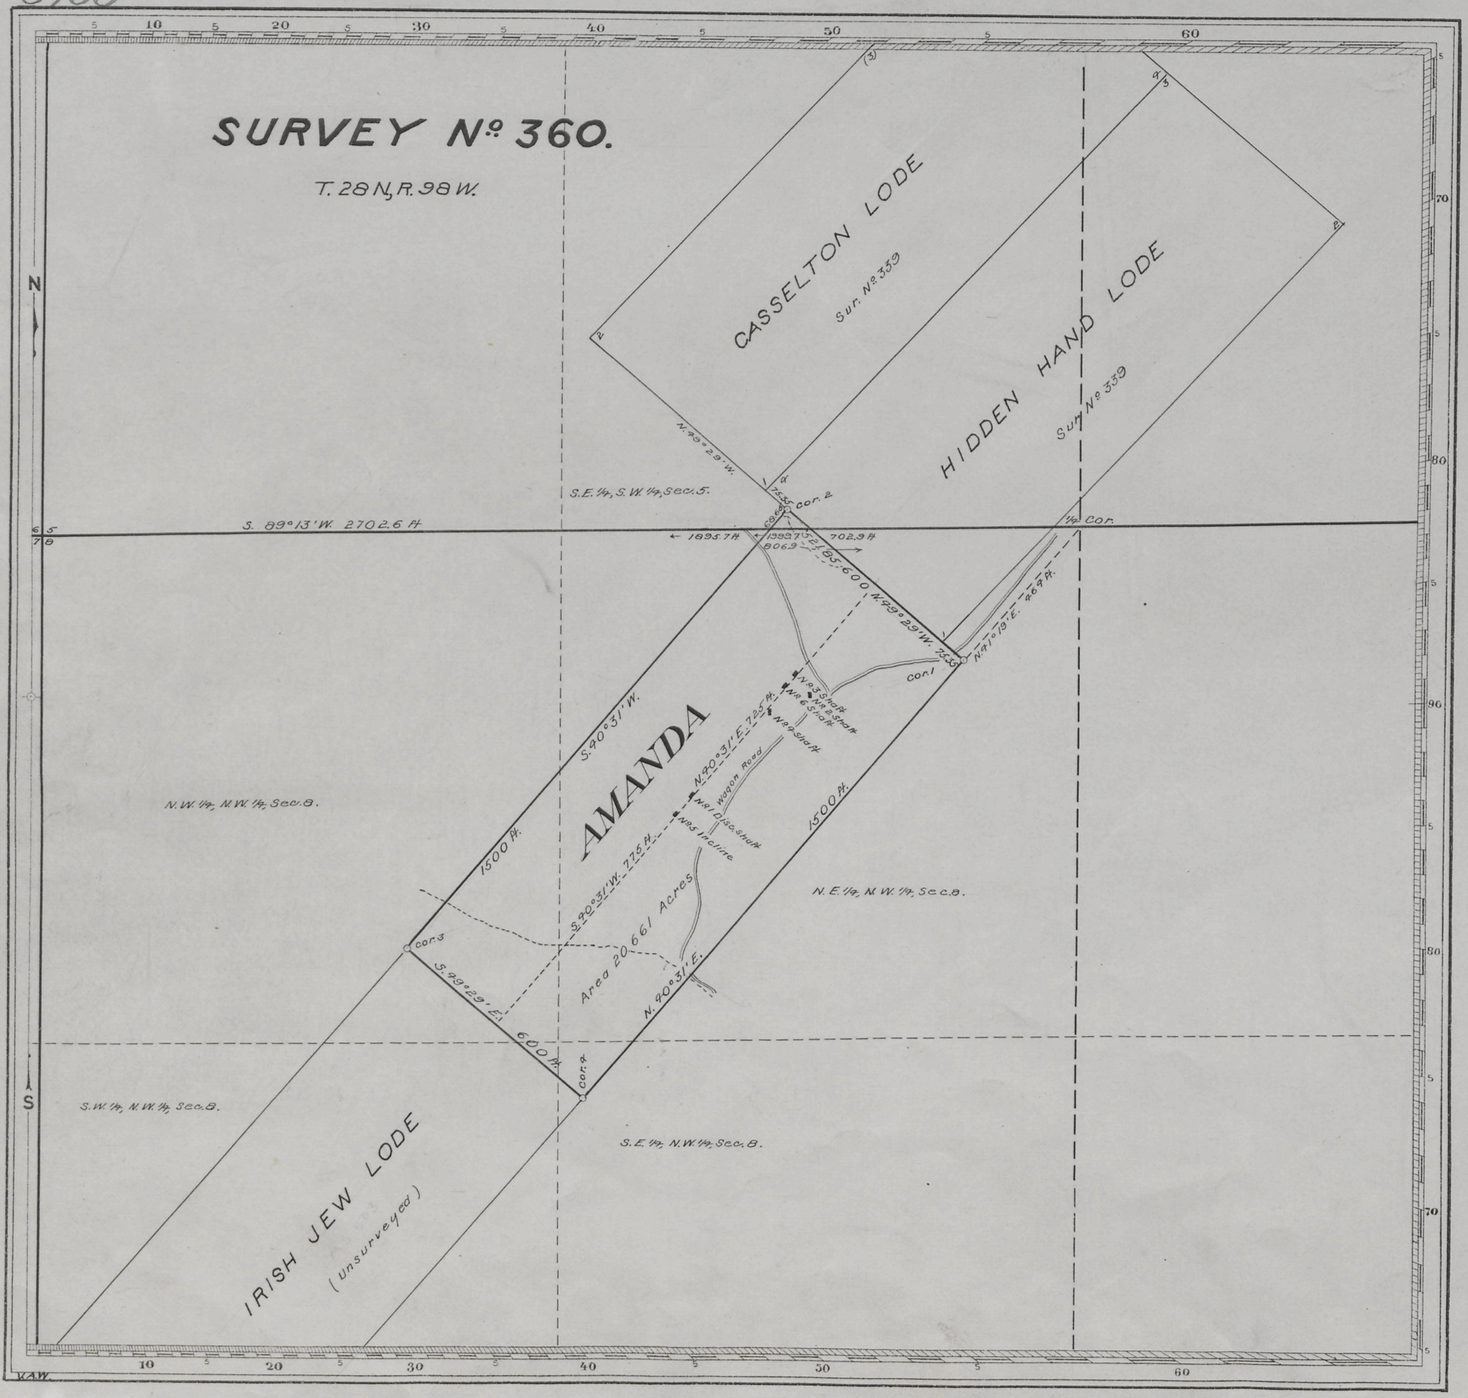

Claim Located as amended May 15, 1906.

Mineral Survey Nº 360.

L.o.t. Nº

Evanston Land District.

PLAT

OF THE CLAIM OF

The Burr Mining Company,

KNOWN AS THE

AMANDA LODE,

IN OVERLAND MINING DISTRICT,
FREMONT COUNTY, WYOMING,
Containing an Area of 20.661 Acres.
Scale of 300 Feet to the inch.
Variation 16° 50' E.
SURVEYED JUNE 11-12, 1906, BY
Guy W. Higby
U.S. Deputy Mineral Surveyor,

The Original Field Notes of the Survey of the Mining Claim of
The Burr Mining Company,
known as the

AMANDA LODE,

from which this plat has been made under my direction, have been examined and approved, and are on file in this office; and I hereby certify that they furnish such an accurate description of said Mining Claim as will, if incorporated into a patent, serve fully to identify the premises, and that such reference is made therein to natural objects or permanent monuments as will perpetuate and fix the locus thereof.

I further certify that Five Hundred Dollars worth of labor has been expended or improvements made upon said Mining Claim by claimant or its grantors, and that said improvements consist of

1 Discovery Shaft, 4 Shafts
and 1 Incline,

that the location of said improvements is correctly shown upon this plat, and that no portion of said labor or improvements has been included in the estimate of expenditures upon any other claim.

And I further certify that this is a correct plat of said Mining Claim made in conformity with said original field notes of the survey thereof, and the same is hereby approved.

U.S. Surveyor General's Office
Cheyenne, Wyoming.
October 25, 1906.

Stephen P. Johnson
U.S. Surveyor General for
Wyoming.

C.W.S.

360

ENT. NO. NOTES
PAT. NO.
C. S. NO. 79