4

82

Click Here for Field Notes

(4-675)

5766

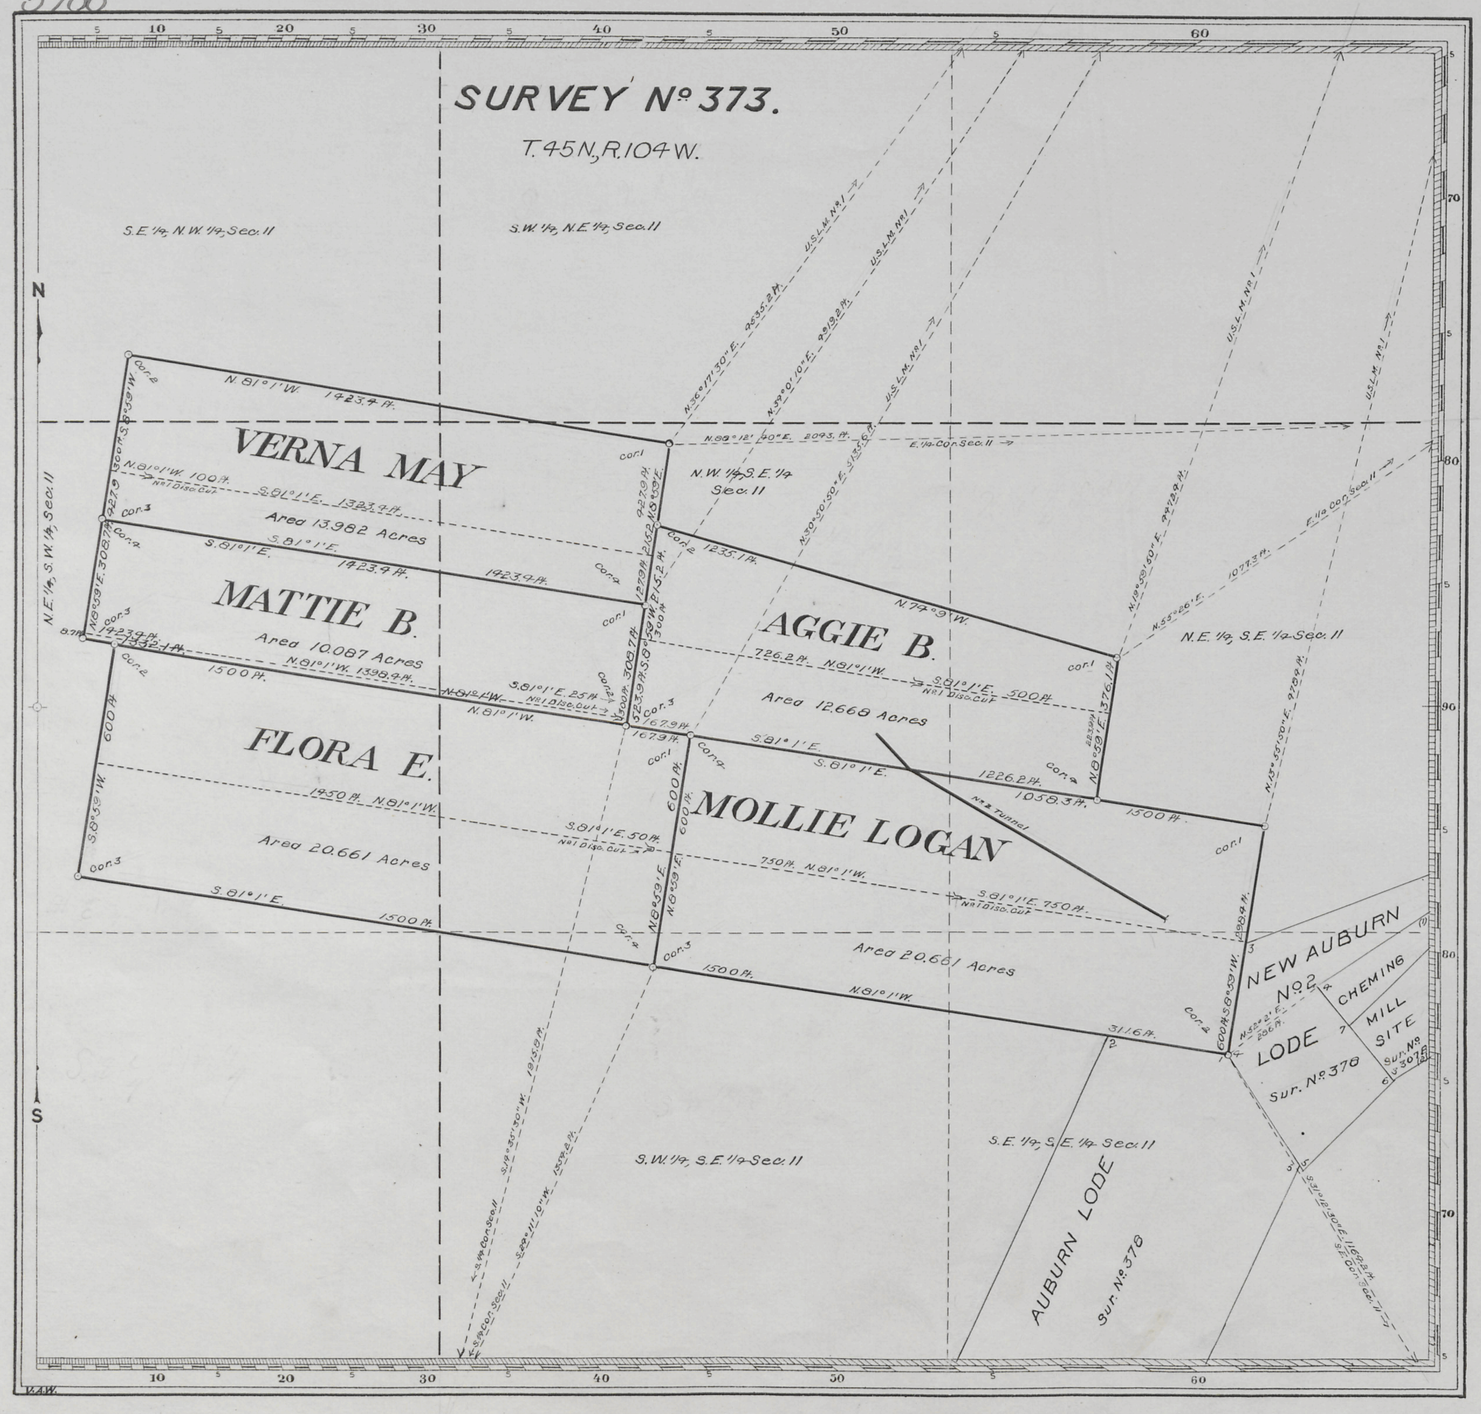

Claim Located August 9, 11 and 17, 1897.

Mineral Survey No. 373.

L.O.T. No.

Shoshone Land District.

PLAT

OF THE CLAIM OF

George Flatman,

KNOWN AS THE

MATTIE B., VERNA MAY, AGGIE B., MOLLIE LOGAN AND FLORA E. LODES,

IN WOOD RIVER MINING DISTRICT,

BIG HORN COUNTY, WYOMING.

Containing an Area of 78.059 Acres.

Scale of 300 Feet to the inch.

Variation 18° 0' E.

SURVEYED NOVEMBER 17-30, 1906 BY

Albert B. Gidley,

U.S. Deputy Mineral Surveyor,

The Original Field Notes of the Survey of the Mining Claim of George Flatman, known as the

MATTIE B., VERNA MAY, AGGIE B., MOLLIE LOGAN, AND FLORA E. LODES,

from which this plat has been made under my direction, have been examined and approved, and are on file in this Office; and I hereby certify that they furnish such an accurate description of said Mining Claim as will, if incorporated into a patent, serve fully to identify the premises, and that such reference is made therein to natural objects or permanent monuments as will perpetuate and fix the locus thereof.

I further certify that Five Hundred Dollars worth of labor has been expended or improvements made upon said Mining Claim by claimant or his grantors, and that said improvements consist of

5 Discovery Cuts and 1 Tunnel,

that the location of said improvements is correctly shown upon this plat, and that no portion of said labor or improvements has been included in the estimate of expenditures upon any other claim.

And I further certify that this is a correct plat of said Mining Claim made in conformity with said original field notes of the survey thereof, and the same is hereby approved.

U.S. Surveyor General's Office, Cheyenne, Wyoming, January 30, 1907.

U.S. Surveyor General for Wyoming.

373

47
03299
96580 12/16/09
5