5

Click Here for Field Notes

3

orig

(4-675)

5789

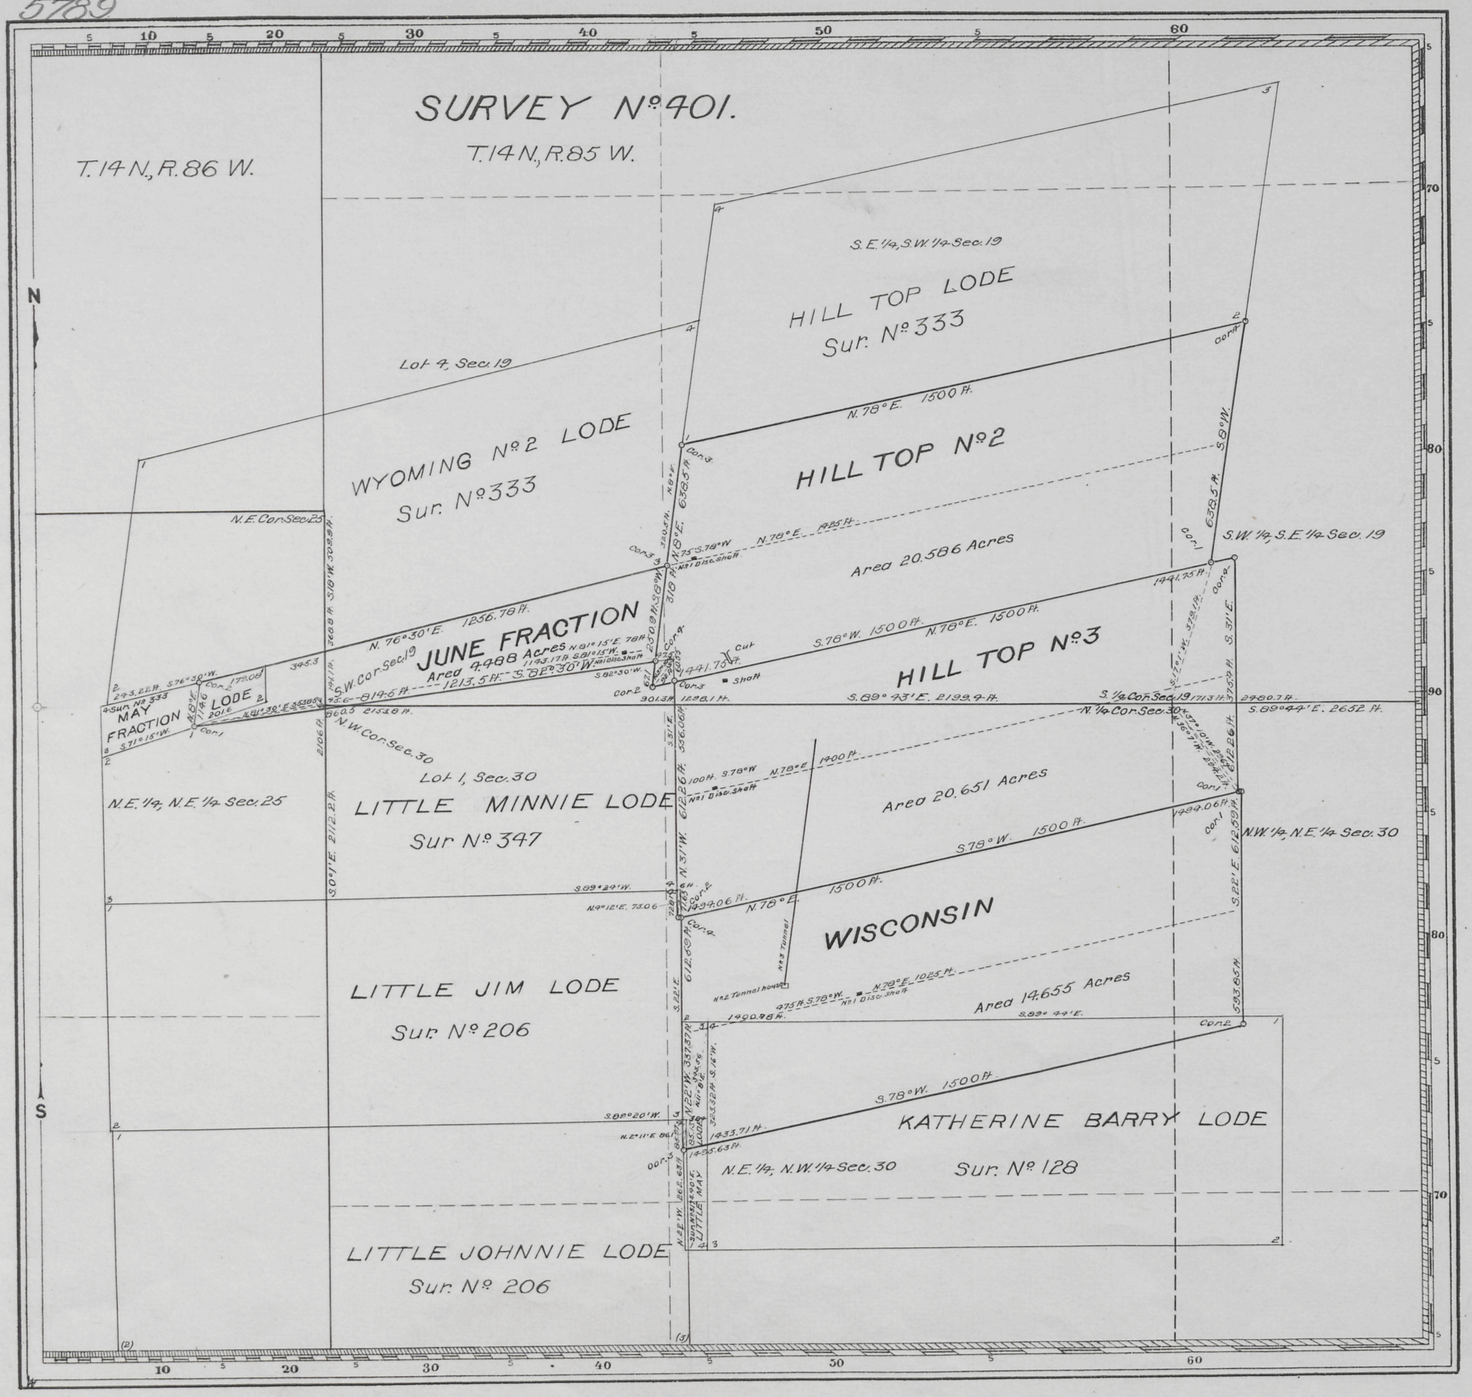

Claim Located February 14 and July 6, 1907.

Mineral Survey No. 401.

L.O.T. No.

Cheyenne Land District.

PLAT

OF THE CLAIM OF

M. T. Dill, G.S. Hollister and S.J. Sorensen,

KNOWN AS THE

HILL TOP No. 2, HILL TOP No. 3, WISCONSIN AND JUNE FRACTION LODES,

IN Battle Lake and Upper Platte MINING DISTRICTS, Carbon COUNTY, Wyoming.

Containing an Area of 60.380 Acres.

Scale of 300 Feet to the inch.

Variation 15° 25' E.

SURVEYED August 29-31, 1907 BY

Robert Z. McCoy,

U.S. Deputy Mineral Surveyor,

The Original Field Notes of the Survey of the Mining Claim of M. T. Dill, G.S. Hollister and S.J. Sorensen, known as the

HILL TOP No. 2, HILL TOP No. 3, WISCONSIN AND JUNE FRACTION LODES,

from which this plat has been made under my direction, have been examined and approved, and are on file in this Office; and I hereby certify that they furnish such an accurate description of said Mining Claim as will, if incorporated into a patent, serve fully to identify the premises, and that such reference is made therein to natural objects or permanent monuments as will perpetuate and fix the locus thereof.

I further certify that an amount equal to Five Hundred Dollars worth of labor has been expended or improvements made for the benefit of each location upon said Mining Claim by claimants ~~or grantors~~, and that said improvements consist of

4 Discovery Shafts, 1 Tunnel House and 1 Tunnel,

that the location of said improvements is correctly shown upon this plat, and that no portion of said labor or improvements has been included in the estimate of expenditures upon any other claim.

And I further certify that this is a correct plat of said Mining Claim made in conformity with said original field notes of the survey thereof, and the same is hereby approved.

U.S. Surveyor General's Office
Cheyenne, Wyoming.
October 18, 1907.

Alphem P. Hanson
U.S. Surveyor General for Wyoming.

401 #85193

ENT. NO. 061 NOTES
PAT. NO. 100038 V
C. S. NO. 85-93 P