5

10

Click Here for Field Notes

5793

(4-675)

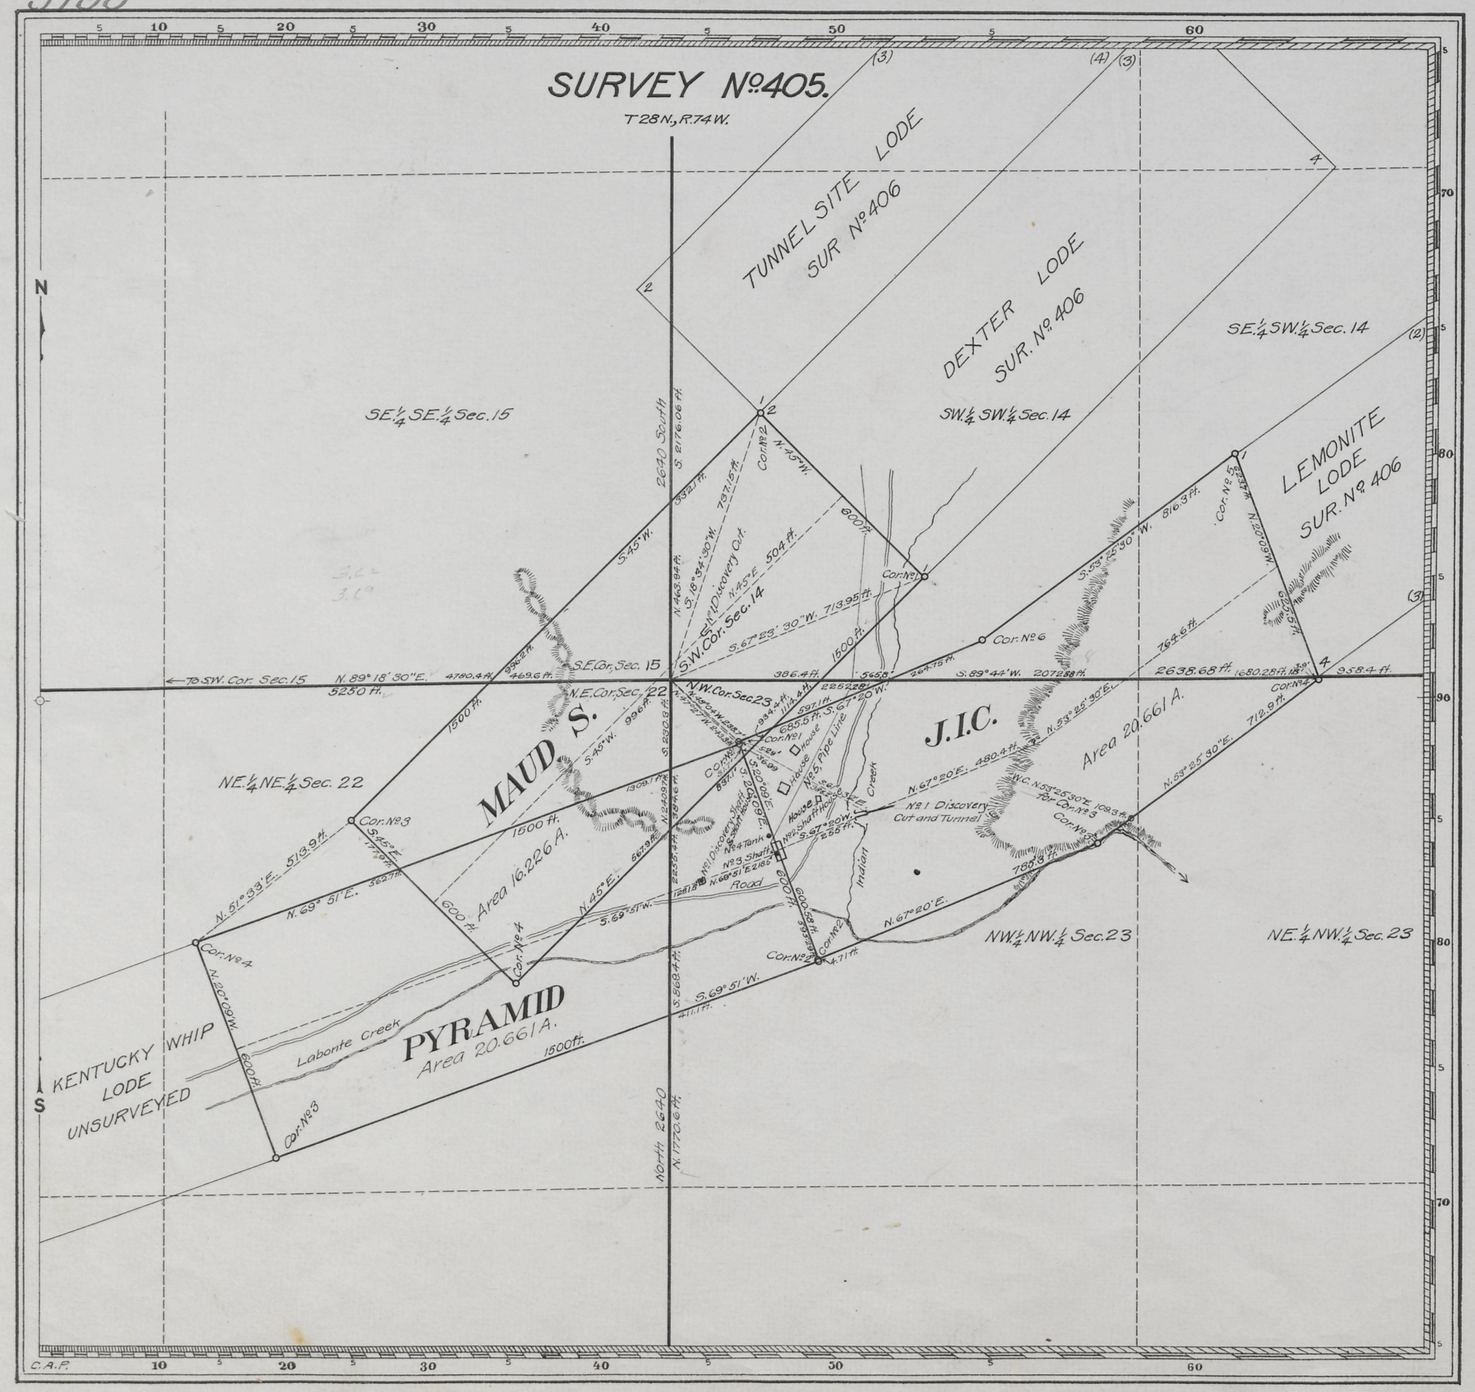


Claim Located October 1, 1900

Mineral Survey No. 405.

L.O.T. No.

Cheyenne Land District.

# PLAT

OF THE CLAIM OF

ALEX MACKENSIE,

KNOWN AS THE

PYRAMID, J.I.C. AND MAUD S. LODES,

IN LABONTE (UNORGANIZED) MINING DISTRICT, ALBANY COUNTY, WYOMING,

Containing an Area of 57.548 Acres.

Scale of 300 Feet to the inch.

Variation 15°16'E.–15°50'E.

SURVEYED August 10-23, 1907, BY Albert B. Bartlett, U.S. Deputy Mineral Surveyor,

The Original Field Notes of the Survey of the Mining Claim of ALEX MACKENSIE known as the PYRAMID, J.I.C. AND MAUD S. LODES,

from which this plat has been made under my direction, have been examined and approved, and are on file in this Office; and I hereby certify that they furnish such an accurate description of said Mining Claim as will, if incorporated into a patent, serve fully to identify the premises, and that such reference is made therein to natural objects or permanent monuments as will perpetuate and fix the locus thereof.

I further certify that Five Hundred Dollars worth of labor has been expended or improvements made, (an amount equal to for the benefit of each location) upon said Mining Claim by claimant or his grantors, and that said improvements consist of 1 Discovery Cut, 1 Discovery Shaft and Shaft House, 1 Discovery Cut and Tunnel, 1 Shaft House, 1 Shaft, 1 Tank and 1 Pipe Line;

that the location of said improvements is correctly shown upon this plat, and that no portion of said labor or improvements has been included in the estimate of expenditures upon any other claim.

And I further certify that this is a correct plat of said Mining Claim made in conformity with said original field notes of the survey thereof, and the same is hereby approved.

U.S. Surveyor General's Office, Cheyenne, Wyoming, October 26, 1907.

Alpheus P. Harman

U.S. Surveyor General for Wyoming.

405

ENT. NO. 307 NOTES Oct 8, 08

PAT. NO. 18382 V

C. S. NO. 207 P