5

Click Here for Field Notes

(4-675)

5795

SURVEY No 407

T. 19 N., R. 71 W.

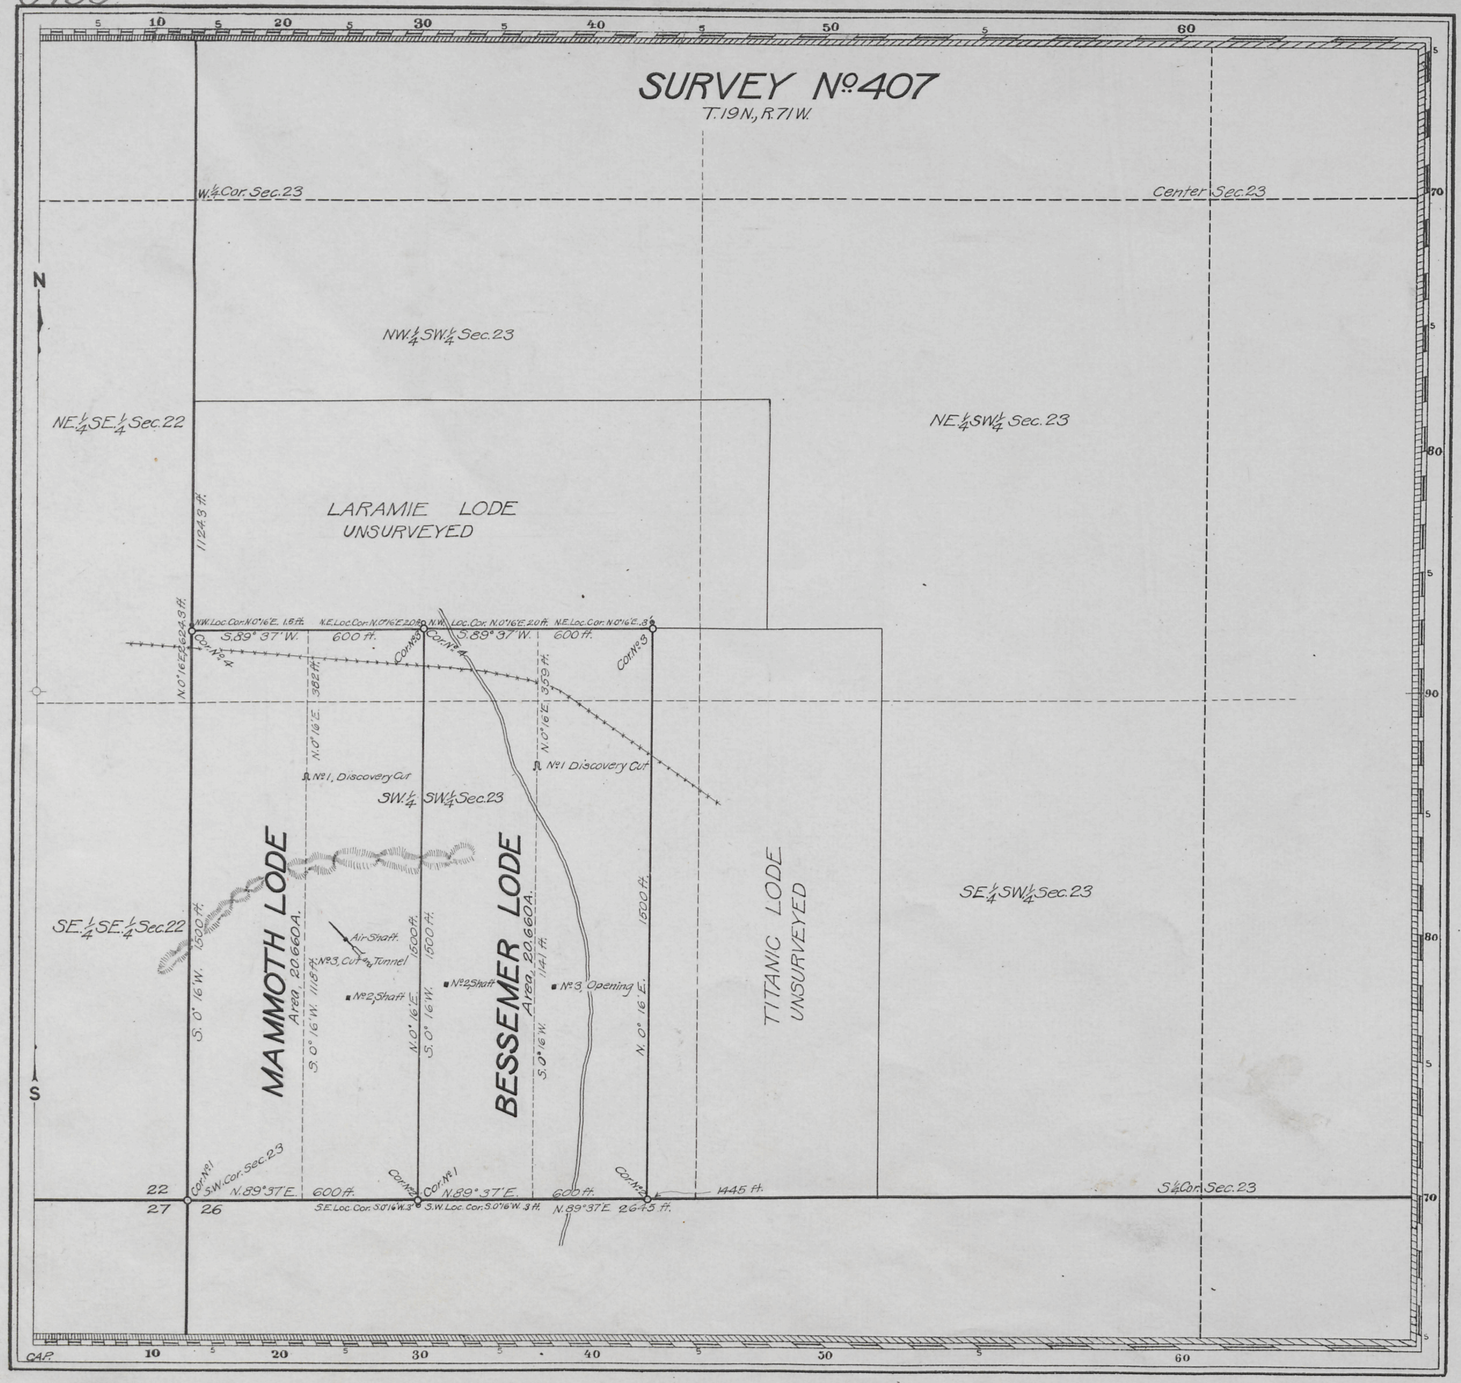

Claim Located November 18, 1906

Mineral Survey No 407

L. O. T. No

Cheyenne Land District.

PLAT

OF THE CLAIM OF

WYOMING IRON MOUNTAIN MINING COMPANY,

KNOWN AS THE

MAMMOTH & BESSEMER LODES,

IN IRON MOUNTAIN MINING DISTRICT,
ALBANY COUNTY, WYOMING.

Containing an Area of 41.320 Acres.

Scale of 300 Feet to the inch.

Variation 16° 10' E. – 17° 10' E.

SURVEYED August 5-6, 1907 BY

Albert B. Bartlett,

U.S. Deputy Mineral Surveyor,

The Original Field Notes of the Survey of the Mining Claim of WYOMING IRON MOUNTAIN MINING COMPANY, known as the MAMMOTH & BESSEMER LODES,

from which this plat has been made under my direction, have been examined and approved, and are on file in this office; and I hereby certify that they furnish such an accurate description of said Mining Claim as will, if incorporated into a patent, serve fully to identify the premises, and that such reference is made therein to natural objects or permanent monuments as will perpetuate and fix the locus thereof.

I further certify that Five Hundred Dollars worth of labor has been expended or improvements made upon said Mining Claim by claimant or its grantors, (an amount equal to / for the benefit of each location) and that said improvements consist of One cut and tunnel, two discovery cuts, two shafts and one opening;

that the location of said improvements is correctly shown upon this plat, and that no portion of said labor or improvements has been included in the estimate of expenditures upon any other claim.

And I further certify that this is a correct plat of said Mining Claim made in conformity with said original field notes of the survey thereof, and the same is hereby approved.

U.S. Surveyor General's Office
Cheyenne, Wyoming,
September 19, 1907

U.S. Surveyor General for
Wyoming.

AMT

407

#146

ENT. NO. 0172 NOTES
PAT. NO. 32972 12/10/08V
C. S. NO. 146 P