Click Here for Field Notes

5798

(4-675)

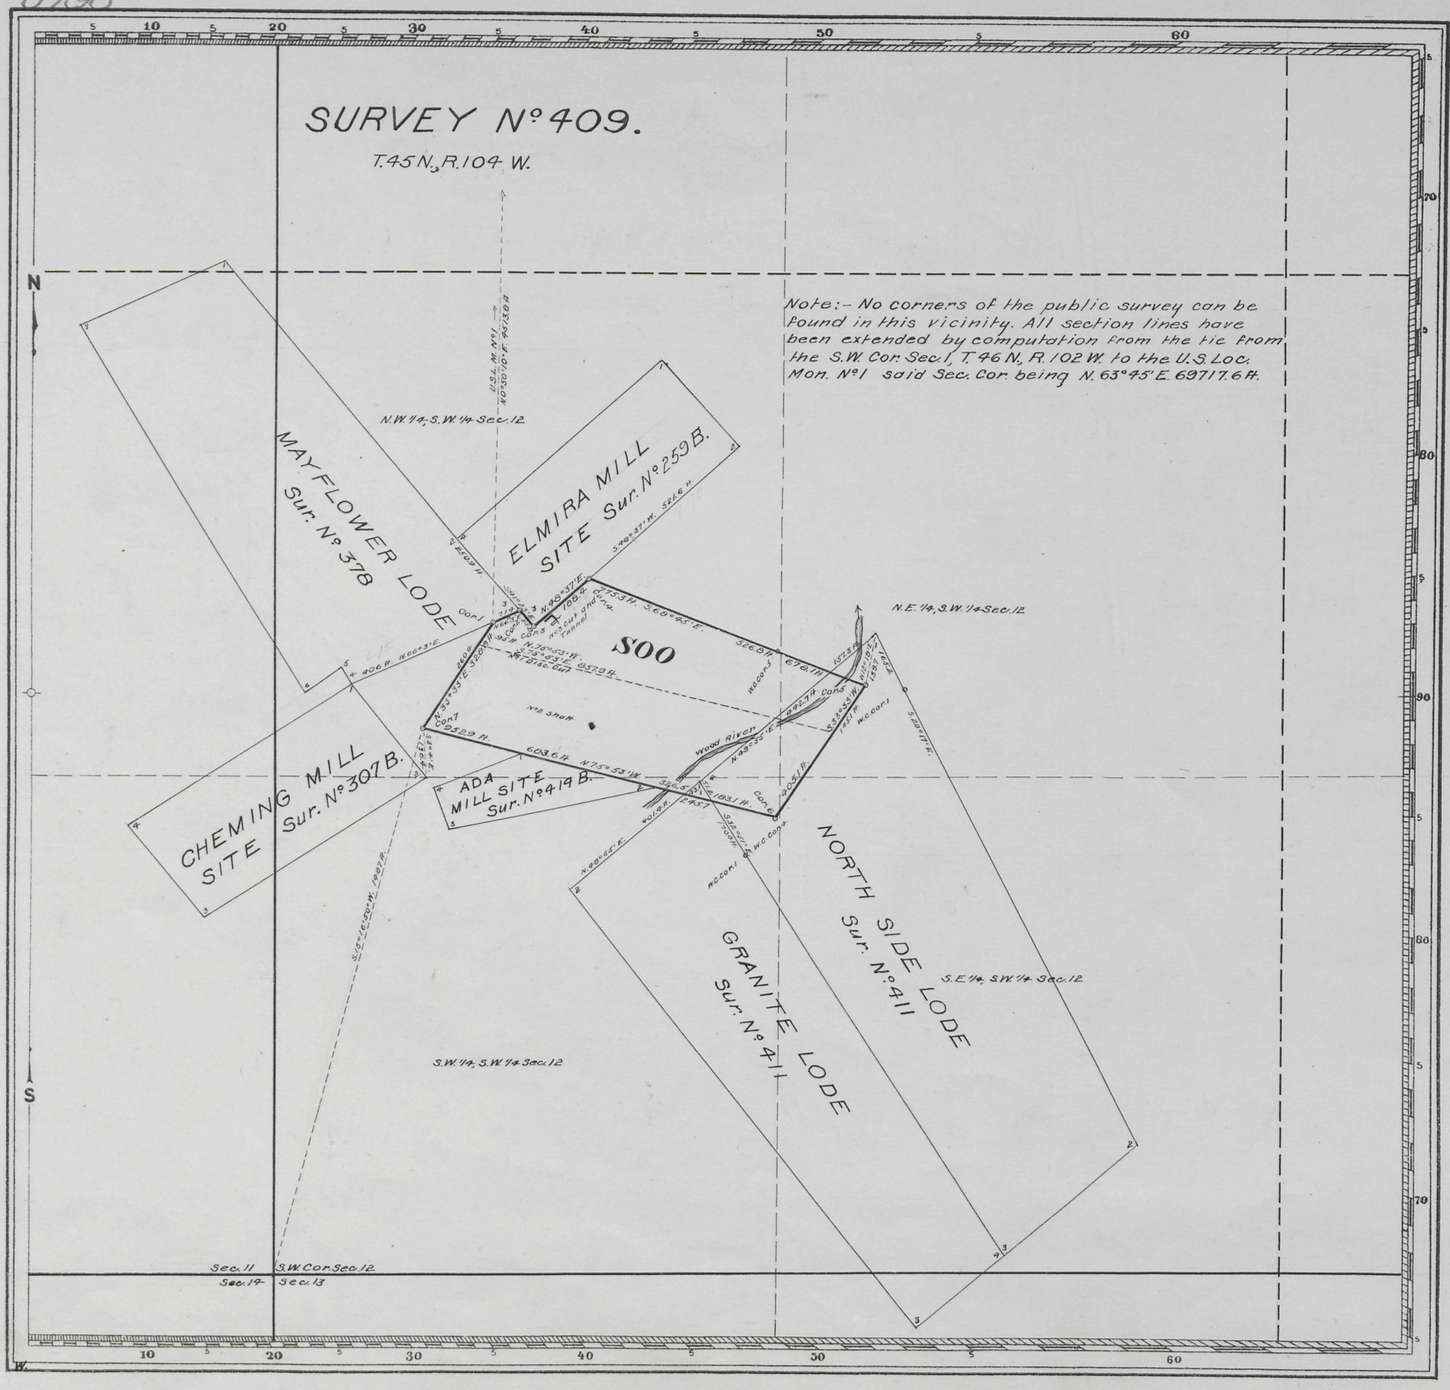

Claim Located July 17, 1903.

Mineral Survey Nº 409.

Lot Nº

Shoshone Land District.

PLAT

OF THE CLAIM OF

Ella Smith

KNOWN AS THE

SOO LODE

IN Wood River MINING DISTRICT, Big Horn COUNTY, WYOMING.

Containing an Area of 7.592 Acres.

Scale of 300 Feet to the inch.

Variation 18° E.

SURVEYED August 16-Sept. 1, 1907 BY Albert B. Gidley, U.S. Deputy Mineral Surveyor,

The Original Field Notes of the Survey of the Mining Claim of Ella Smith, known as the SOO LODE

from which this plat has been made under my direction, have been examined and approved, and are on file in this Office; and I hereby certify that they furnish such an accurate description of said Mining Claim as will, if incorporated into a patent, serve fully to identify the premises, and that such reference is made therein to natural objects or permanent monuments as will perpetuate and fix the locus thereof.

I further certify that Five Hundred Dollars worth of labor has been expended or improvements made upon said Mining Claim by claimant or her grantors, and that said improvements consist of

1 discovery cut, 1 shaft and
1 cut with tunnel

that the location of said improvements is correctly shown upon this plat, and that no portion of said labor or improvements has been included in the estimate of expenditures upon any other claim.

And I further certify that this is a correct plat of said Mining Claim made in conformity with said original field notes of the survey thereof, and the same is hereby approved.

U.S. Surveyor General's Office
Cheyenne, Wyo.
April 9, 1908.

Stephen P. Hanson
U.S. Surveyor General for Wyoming.

409 #6

ENT. NO. 01159
PAT. NO. 467225
C.S. NO. 6