Click Here for Field Notes

(4-675)

5799

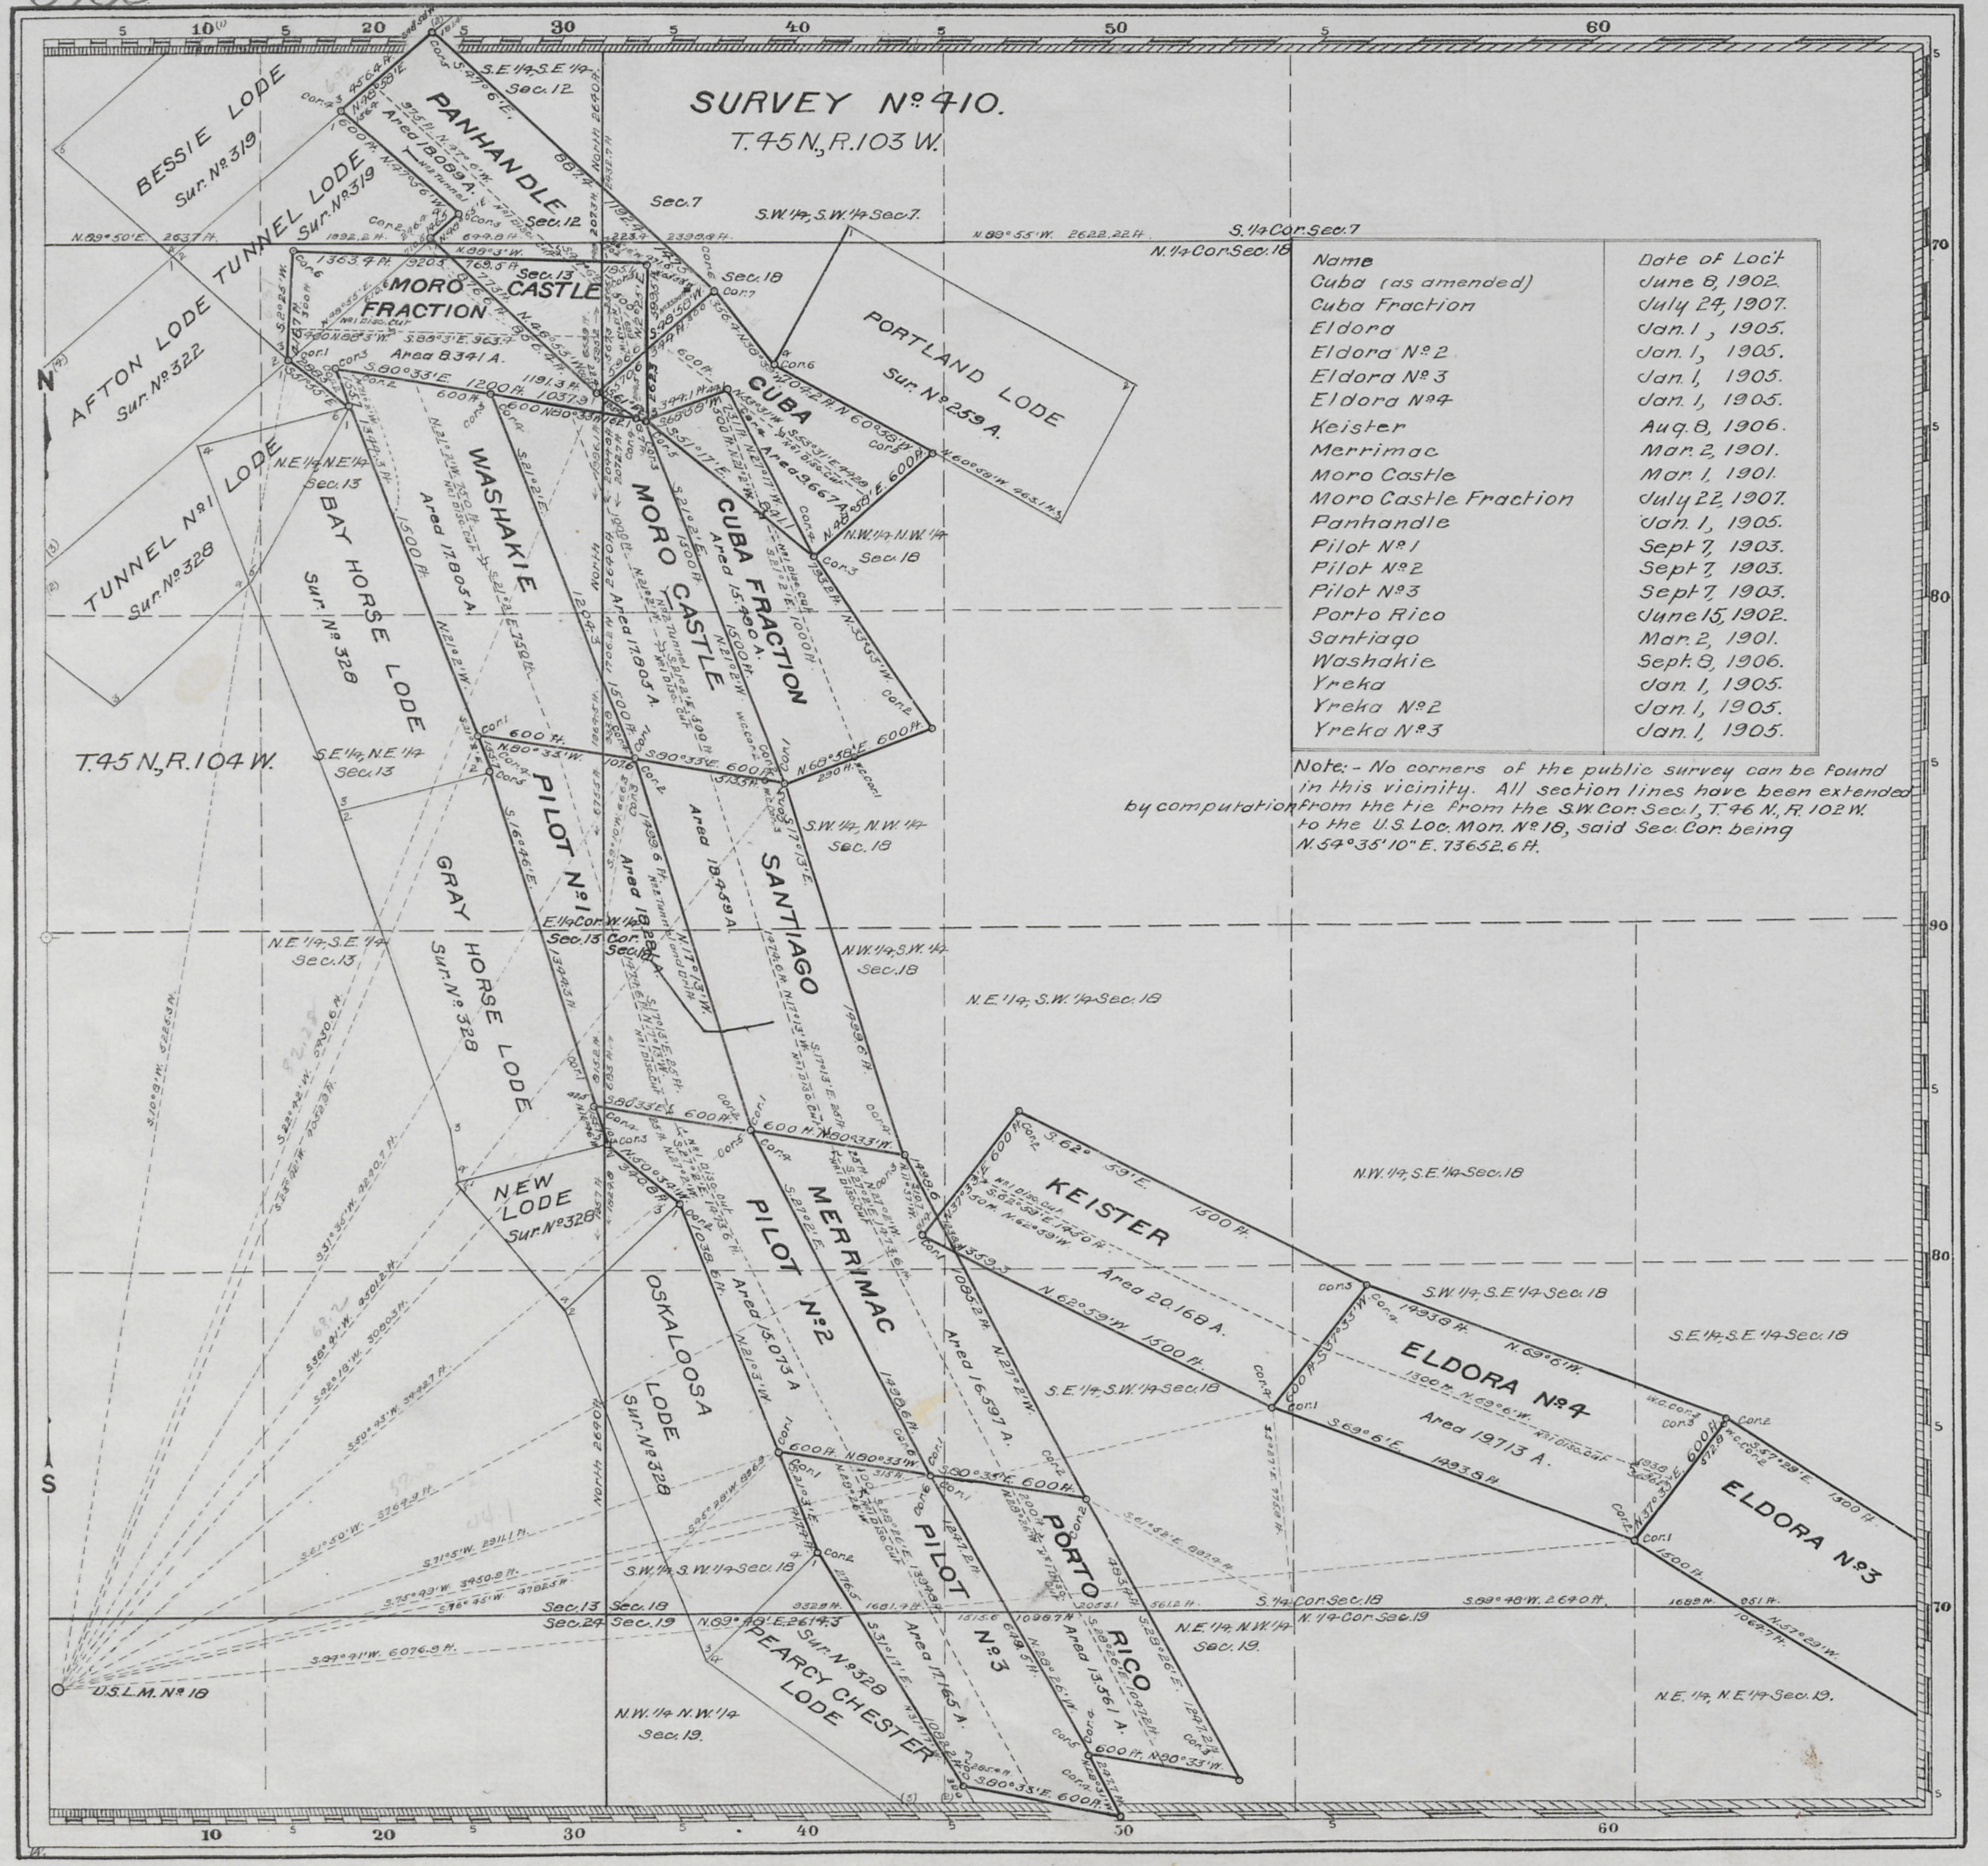


| Name | Date of Loc't |
|---|---|
| Cuba (as amended) | June 8, 1902. |
| Cuba Fraction | July 24, 1907. |
| Eldora | Jan. 1, 1905. |
| Eldora Nº 2 | Jan. 1, 1905. |
| Eldora Nº 3 | Jan. 1, 1905. |
| Eldora Nº 4 | Jan. 1, 1905. |
| Keister | Aug. 8, 1906. |
| Merrimac | Mar. 2, 1901. |
| Moro Castle | Mar. 1, 1901. |
| Moro Castle Fraction | July 22, 1907. |
| Panhandle | Jan. 1, 1905. |
| Pilot Nº 1 | Sept 7, 1903. |
| Pilot Nº 2 | Sept 7, 1903. |
| Pilot Nº 3 | Sept 7, 1903. |
| Porto Rico | June 15, 1902. |
| Santiago | Mar. 2, 1901. |
| Washakie | Sept. 8, 1906. |
| Yreka | Jan. 1, 1905. |
| Yreka Nº 2 | Jan. 1, 1905. |
| Yreka Nº 3 | Jan. 1, 1905. |

Note:- No corners of the public survey can be found in this vicinity. All section lines have been extended by computation from the tie from the S.W. Cor. Sec. 1, T. 46 N., R. 102 W. to the U.S. Loc. Mon. Nº 18, said Sec. Cor. being N. 54°35'10" E. 73652.6 ft.

Part 1.

Claim Located See Table.

Mineral Survey Nº 410.

L.O.T. Nº

Shoshone Land District.

# PLAT

OF THE CLAIM OF

Washakie Mining, Milling and Smelting Company,

KNOWN AS THE

CUBA, ELDORA and eighteen other LODES

IN Wood River MINING DISTRICT,
Big Horn COUNTY, Wyoming.
Containing an Area of 347.738 Acres.
Scale of 600 Feet to the inch.
Variation 18° E.
SURVEYED August 26 - Sept. 15, 1907 BY
Albert B. Gidley,
U.S. Deputy Mineral Surveyor,

The Original Field Notes of the Survey of the Mining Claim of Washakie Mining, Milling and Smelting Company, known as the CUBA, ELDORA and eighteen other LODES, from which this plat has been made under my direction, have been examined and approved, and are on file in this Office; and I hereby certify that they furnish such an accurate description of said Mining Claim as will, if incorporated into a patent, serve fully to identify the premises, and that such reference is made therein to natural objects or permanent monuments as will perpetuate and fix the locus thereof.

I further certify that an amount equal to Five Hundred Dollars worth of labor has been expended or improvements made for the benefit of each location upon said Mining Claim by claimant or its grantors, and that said improvements consist of 20 discovery cuts, 2 tunnels, 1 tunnel with drift and 1 shaft

that the location of said improvements is correctly shown upon this plat, and that no portion of said labor or improvements has been included in the estimate of expenditures upon any other claim.

And I further certify that this is a correct plat of said Mining Claim made in conformity with said original field notes of the survey thereof, and the same is hereby approved.

U.S. Surveyor General's Office. Stephen V. Johnson
Cheyenne, Wyoming. U.S. Surveyor General for
February 17, 1908. Wyoming.

A.M.T.

410

ENT. NO. 0716 NOTES
PAT. NO. 458734 V
Apr. 11. 1912
C.S. NO. 15 P

#15

5

20

5

21

accession no 5800

(4-675)

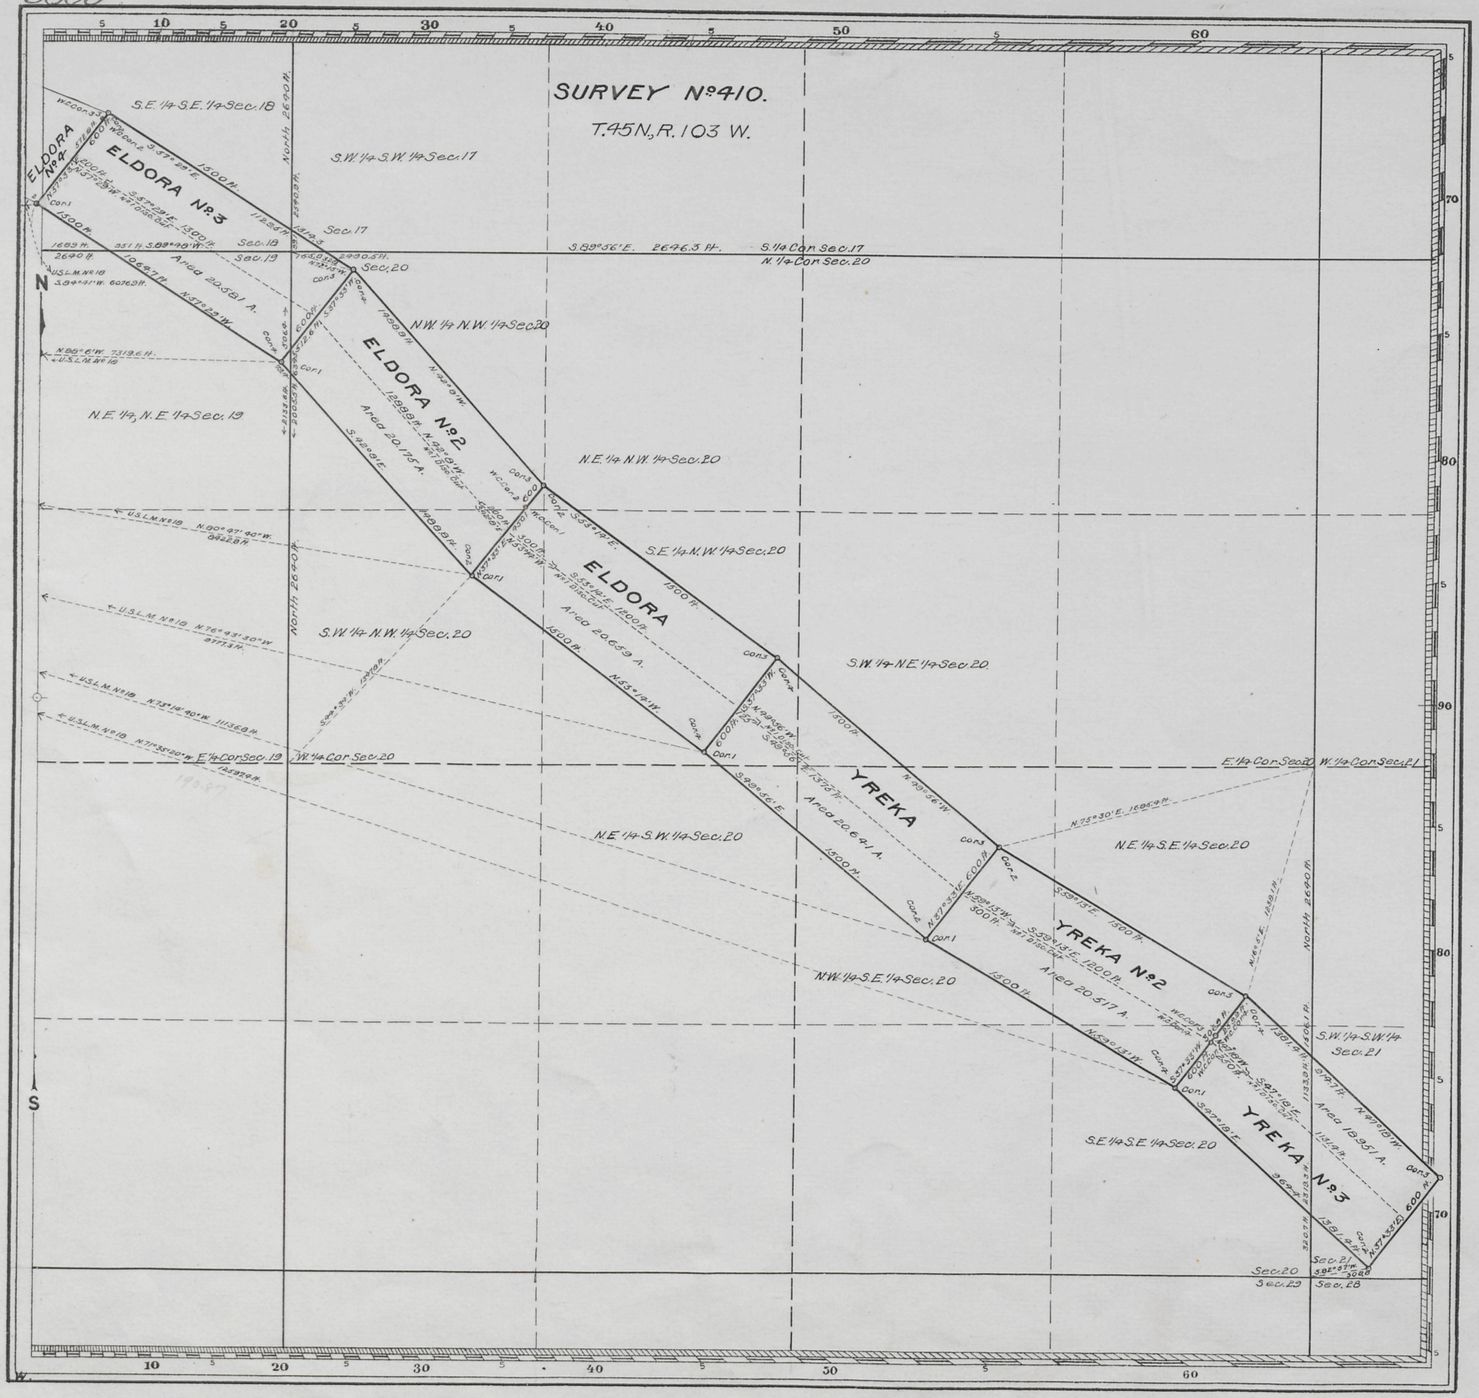


Part 2

Claim Located See Table.

Mineral Survey Nº 410.

Lot Nº

Shoshone Land District.

# PLAT

OF THE CLAIM OF

Washakie Mining, Milling and Smelting Company

KNOWN AS THE

CUBA, ELDORA and eighteen other LODES

In Wood River MINING DISTRICT,
Big Horn COUNTY, Wyoming.
Containing an Area of 347.738 Acres.
Scale of 600 Feet to the inch.
Variation 18° E.
SURVEYED August 26 - Sept. 15, 1907 BY
Albert B. Gidley,
U.S. Deputy Mineral Surveyor,

The Original Field Notes of the Survey of the Mining Claim of Washakie Mining, Milling and Smelting Company, known as the

CUBA, ELDORA and eighteen other LODES,

from which this plat has been made under my direction, have been examined and approved, and are on file in this Office; and I hereby certify that they furnish such an accurate description of said Mining Claim as will, if incorporated into a patent, serve fully to identify the premises, and that such reference is made therein to natural objects or permanent monuments as will perpetuate and fix the locus thereof.

I further certify that Five Hundred Dollars worth of labor (or its equivalent in improvements) has been expended or improvements made upon said Mining Claim by claimant or its grantors, and that said improvements consist of

20 discovery cuts, 2 tunnels, 1 tunnel with drift and 1 shaft (for the benefit of each lode)

that the location of said improvements is correctly shown upon this plat, and that no portion of said labor or improvements has been included in the estimate of expenditures upon any other claim.

And I further certify that this is a correct plat of said Mining Claim made in conformity with said original field notes of the survey thereof, and the same is hereby approved.

U.S. Surveyor General's Office
Cheyenne, Wyoming.
February 17, 1908

U.S. Surveyor General for Wyoming.

AMT

410-A

ENT. NO. 0716 NOTES
PAT. NO. 15873
C. S. NO. 17 P