Click Here for Field Notes

5804

(4-675)

Part I.

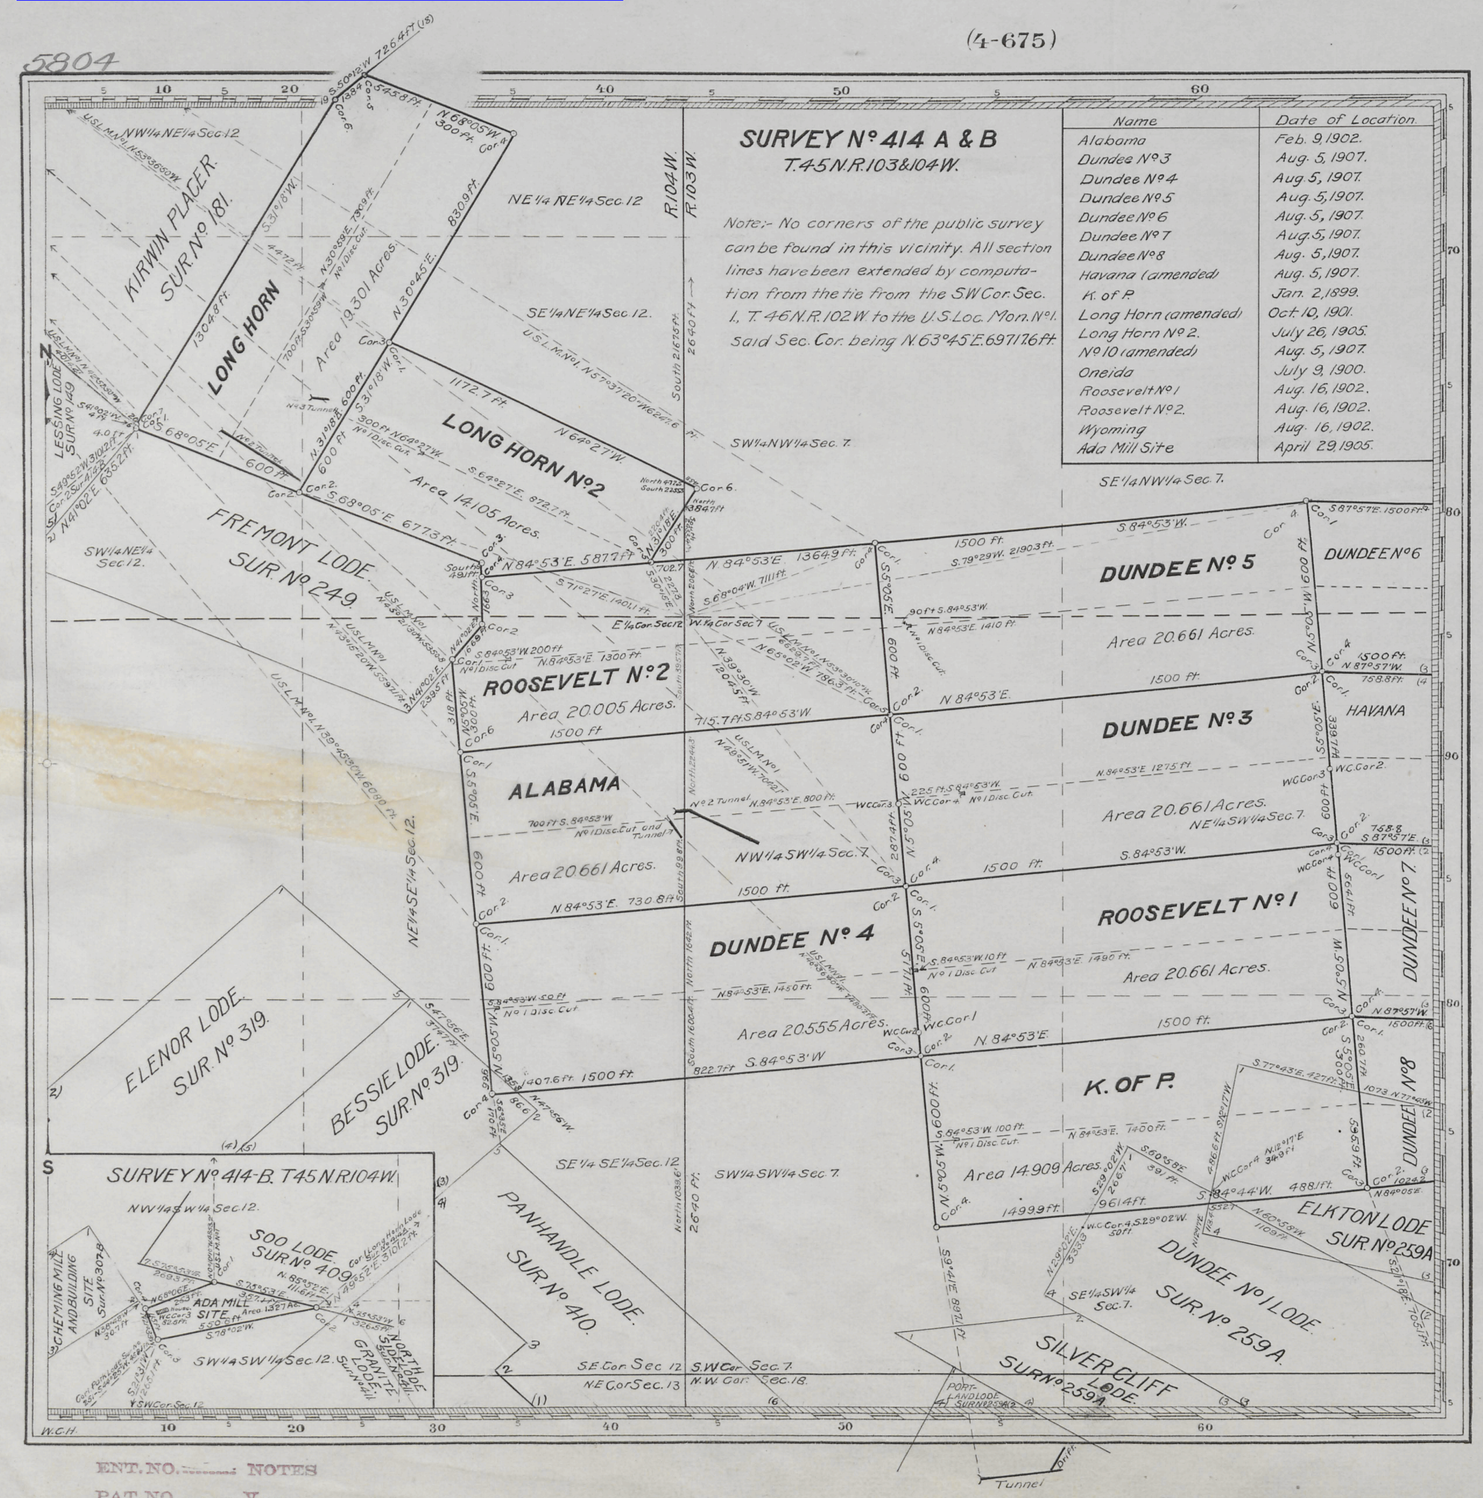

Name	Date of Location
Alabama	Feb. 9, 1902.
Dundee Nº 3	Aug. 5, 1907.
Dundee Nº 4	Aug. 5, 1907.
Dundee Nº 5	Aug. 5, 1907.
Dundee Nº 6	Aug. 5, 1907.
Dundee Nº 7	Aug. 5, 1907.
Dundee Nº 8	Aug. 5, 1907.
Havana (amended)	Aug. 5, 1907.
K. of P.	Jan. 2, 1899.
Long Horn (amended)	Oct. 10, 1901.
Long Horn Nº 2.	July 26, 1905.
Nº 10 (amended)	Aug. 5, 1907.
Oneida	July 9, 1900.
Roosevelt Nº 1	Aug. 16, 1902.
Roosevelt Nº 2.	Aug. 16, 1902.
Wyoming	Aug. 16, 1902.
Ada Mill Site	April 29, 1905.

Claim Located See Table. 190

Mineral Survey Nº 414 A & B.

L.O.T. Nº

Shoshone Land District.

PLAT

OF THE CLAIM OF

C.L. Tewksbury

KNOWN AS THE

ALABAMA and FIFTEEN OTHER LODES and ADA MILL SITE,

IN WOOD RIVER MINING DISTRICT,
BIG HORN COUNTY, WYOMING.
Containing an Area of Lodes 29796/ Acres.
Mill Site 1.327
Scale of 400 Feet to the inch.
Variation 17°50' E.
SURVEYED September 7-15 1907 BY
Albert B. Gidley
U.S. Deputy Mineral Surveyor,

The Original Field Notes of the Survey of the Mining Claim of C.L. Tewksbury known as the ALABAMA AND FIFTEEN other LODES and ADA MILL SITE

from which this plat has been made under my direction, have been examined and approved, and are on file in this Office; and I hereby certify that they furnish such an accurate description of said Mining Claim as will, if incorporated into a patent, serve fully to identify the premises, and that such reference is made therein to natural objects or permanent monuments as will perpetuate and fix the locus thereof.

I further certify that Five Hundred Dollars worth of labor has been expended or improvements made upon said Mining Claim by claimant or his grantors, for the benefit of each location, an amount equal to and that said improvements consist of

16 discovery cuts and 4 tunnels;

that the location of said improvements is correctly shown upon this plat, and that no portion of said labor or improvements has been included in the estimate of expenditures upon any other claim.

And I further certify that this is a correct plat of said Mining Claim made in conformity with said original field notes of the survey thereof, and the same is hereby approved.

U.S. Surveyor General's Office Cheyenne, Wyoming. June 2, 1908.

A. Stephen P. Gibson
U.S. Surveyor General for Wyoming.

A.M.T.

414

ENT. NO. ..... NOTES
PAT. NO. ..... V .....
C. S. NO. 6.5.14. P .....

5

29

5805

(4-675)

Part 2.

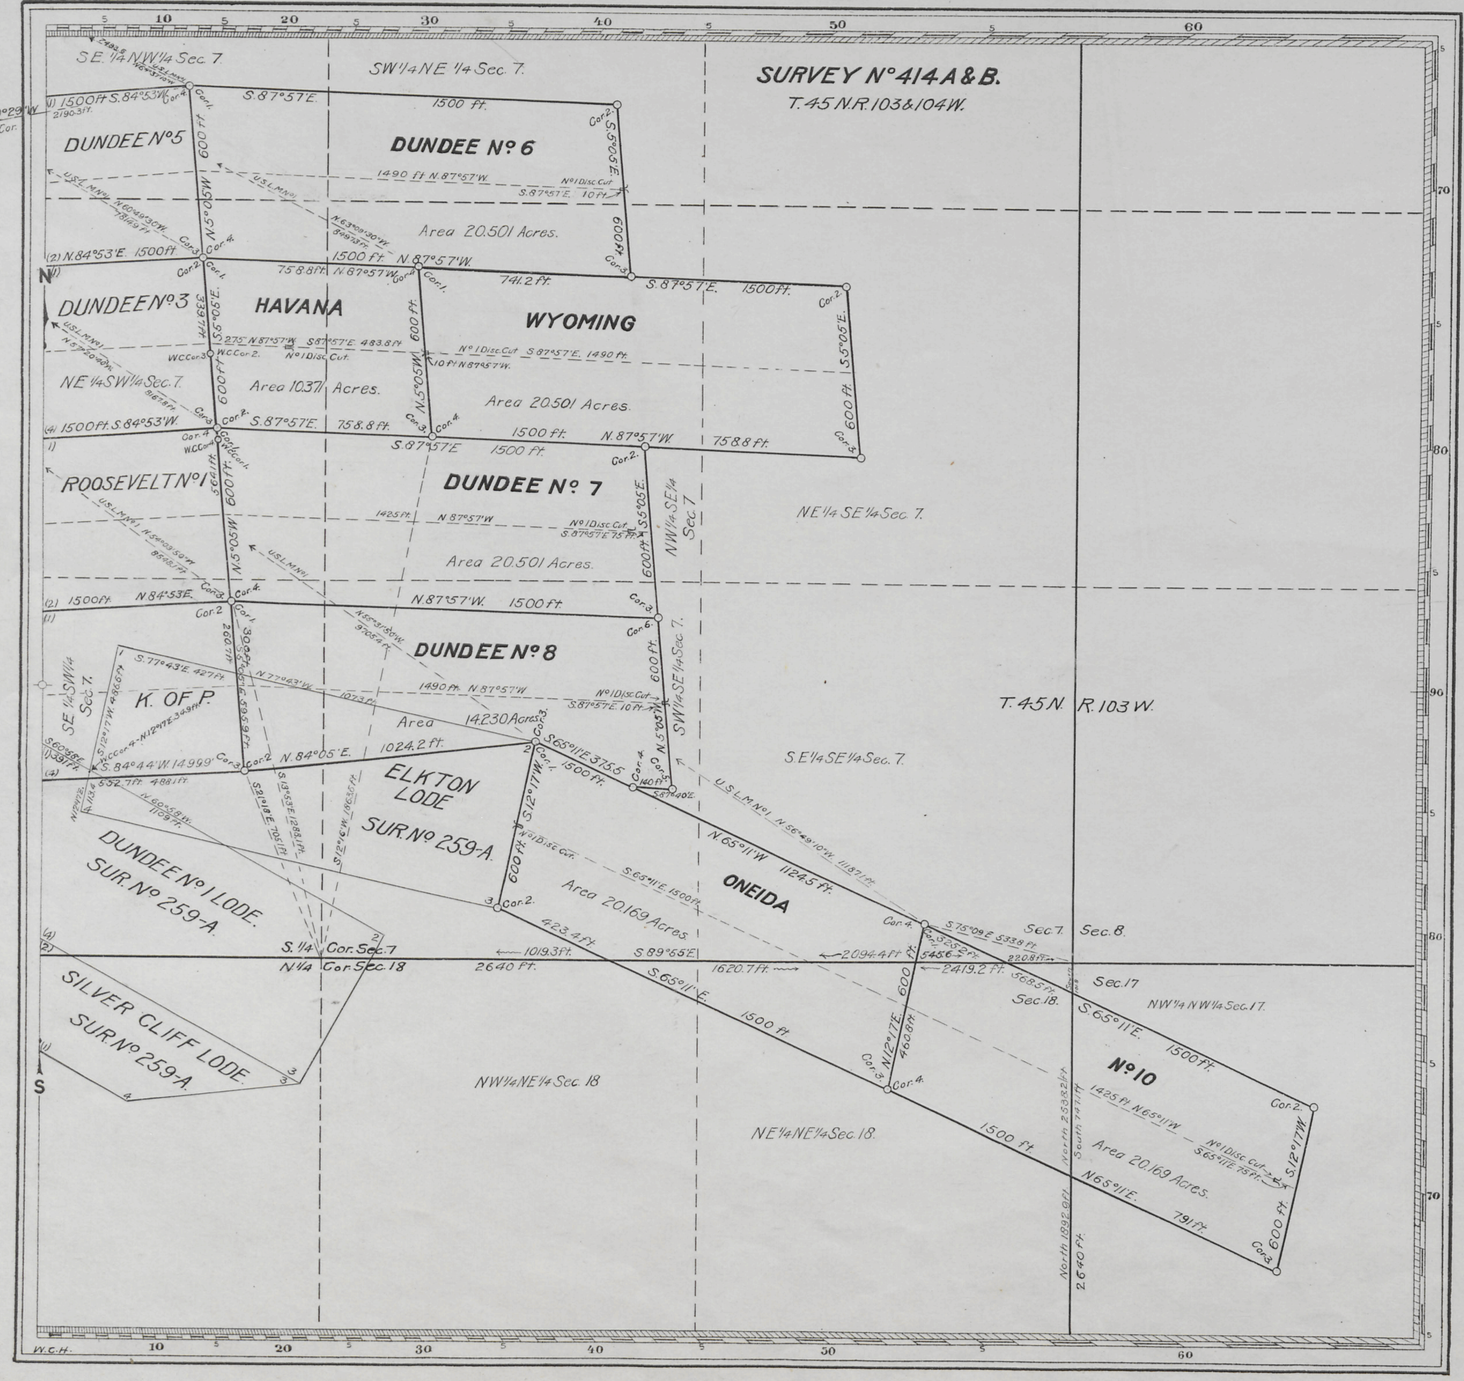

ENT. NO. ——— NOTES

PAT. NO. ——— V ———

C. S. NO. 6 & 14 P ———

414-A

Claim Located See Table. 190

Mineral Survey N° 414 A & B

L. O. T. N°

Shoshone Land District.

PLAT

OF THE CLAIM OF

C. L. Tewksbury

KNOWN AS THE

ALABAMA AND FIFTEEN OTHER LODES AND ADA MILL SITE

IN WOOD RIVER MINING DISTRICT,

BIG HORN COUNTY, WYOMING.

Containing an Area of Lodes 297.36/ Mill Site 1.327 Acres.

Scale of 400 Feet to the inch.

Variation 17° 50' E.

SURVEYED September 7-15 1907, BY

Albert B. Gidley

U.S. Deputy Mineral Surveyor,

The Original Field Notes of the Survey of the Mining Claim of C. L. Tewksbury known as the ALABAMA AND FIFTEEN OTHER LODES and ADA MILL SITE

from which this plat has been made under my direction, have been examined and approved, and are on file in this office; and I hereby certify that they furnish such an accurate description of said Mining Claim as will, if incorporated into a patent, serve fully to identify the premises, and that such reference is made therein to natural objects or permanent monuments as will perpetuate and fix the locus thereof.

I further certify that Five Hundred Dollars worth of labor has been expended or improvements made upon said Mining Claim by claimant or his grantors, and that said improvements consist of

16 discovery cuts and 4 tunnels;

that the location of said improvements is correctly shown upon this plat, and that no portion of said labor or improvements has been included in the estimate of expenditures upon any other claim.

And I further certify that this is a correct plat of said Mining Claim made in conformity with said original field notes of the survey thereof, and the same is hereby approved.

U.S. Surveyor General's Office, Cheyenne, Wyoming, June 2, 1908.

A. Phen, C. Hanson
U.S. Surveyor General for Wyoming.

A.M.T.