Click Here for Field Notes

(4-675)

5806

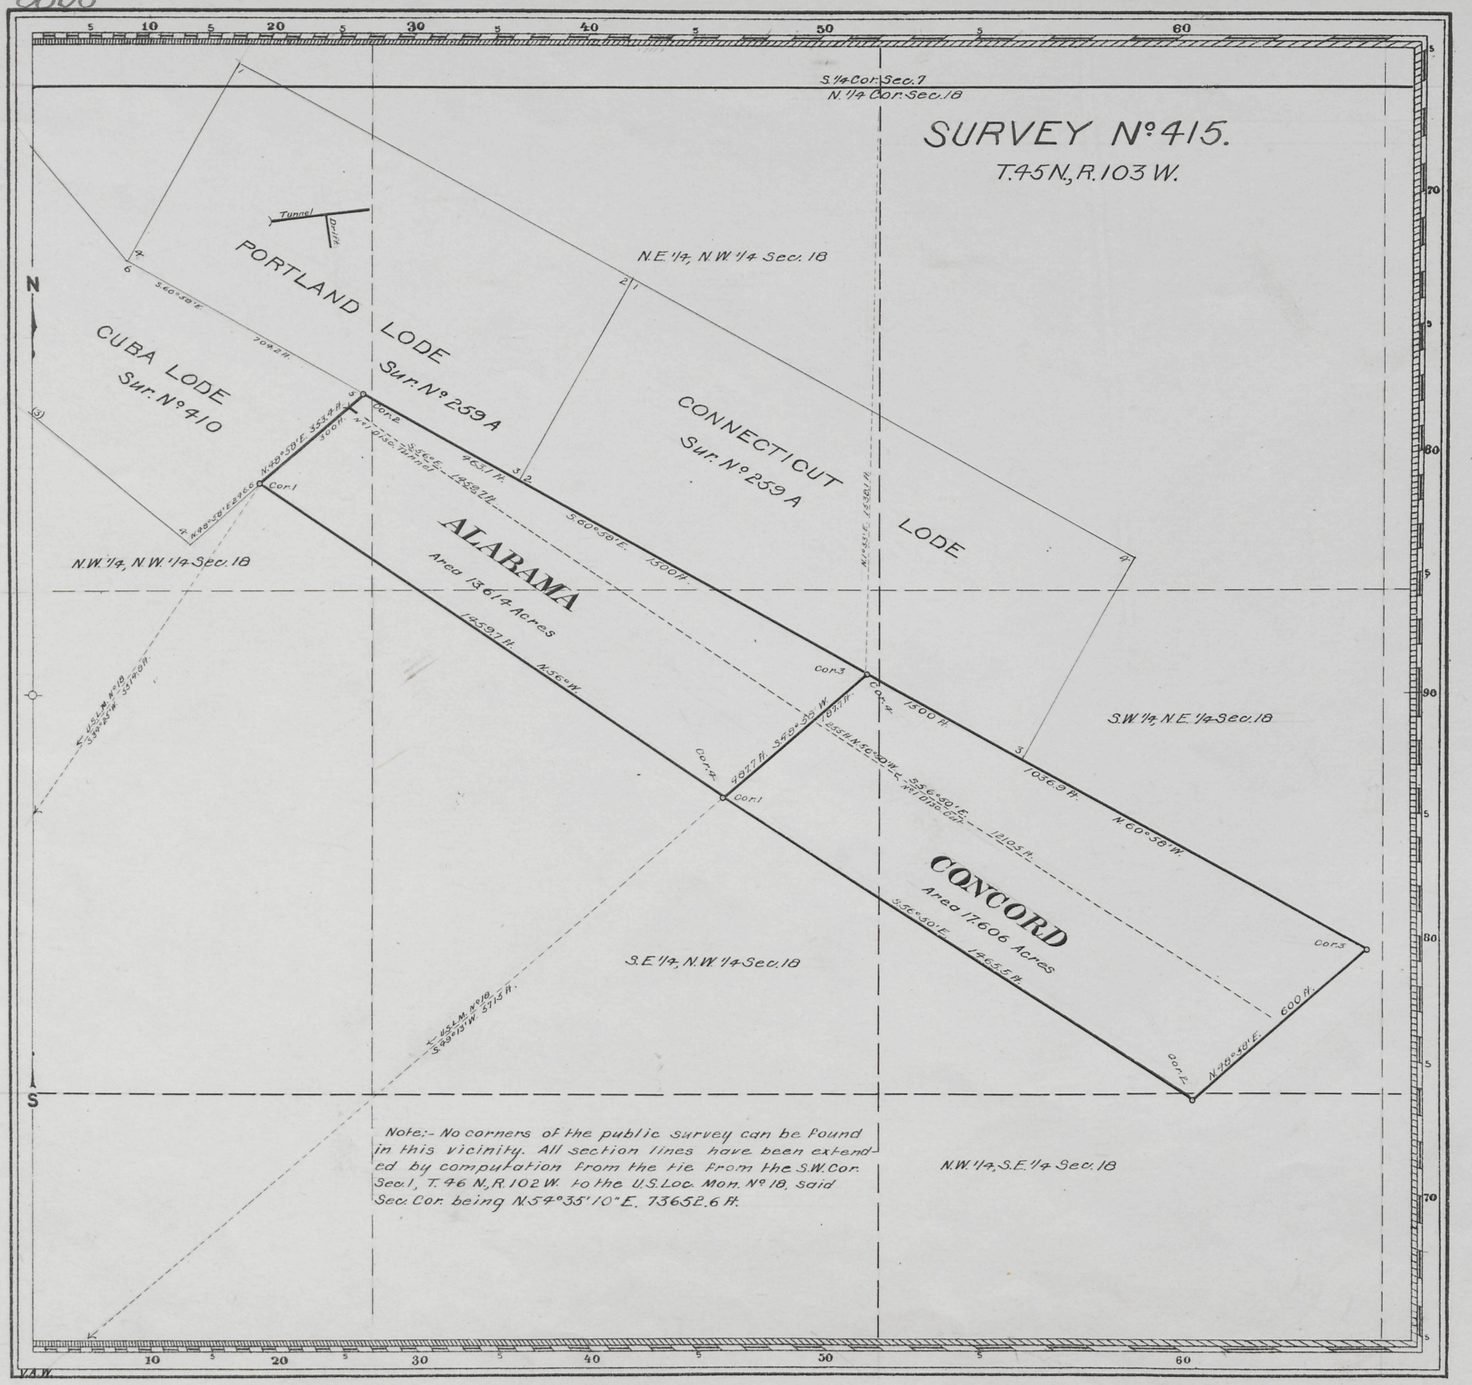

Claim Located August 5, 1907 and May 28, 1903.

Mineral Survey No. 415.

Lot No.

Shoshone Land District.

PLAT

OF THE CLAIM OF

C.L. Tewksbury

KNOWN AS THE

ALABAMA AND CONCORD LODES,

IN Wood River MINING DISTRICT,
Big Horn COUNTY, Wyoming.
Containing an Area of 31,220 Acres.
Scale of 300 Feet to the inch.
Variation 15°55' E.
SURVEYED September 15-20, 1907 BY
Albert B. Gidley,
U.S. Deputy Mineral Surveyor,

The Original Field Notes of the Survey of the Mining Claim of
C.L. Tewksbury
known as the
ALABAMA AND CONCORD LODES

from which this plat has been made under my direction, have been examined and approved, and are on file in this Office; and I hereby certify that they furnish such an accurate description of said Mining Claim as will, if incorporated into a patent, serve fully to identify the premises, and that such reference is made therein to natural objects or permanent monuments as will perpetuate and fix the locus thereof.

I further certify that on amount equal to Five Hundred Dollars worth of labor has been expended or improvements made for the benefit of each location upon said Mining Claim by claimant or his grantors, and that said improvements consist of

1 discovery tunnel, 1 discovery cut and
1 drift (on Portland Lode, Sur. No. 259 A)

that the location of said improvements is correctly shown upon this plat, and that no portion of said labor or improvements has been included in the estimate of expenditures upon any other claim.

And I further certify that this is a correct plat of said Mining Claim made in conformity with said original field notes of the survey thereof, and the same is hereby approved.

U.S. Surveyor General's Office. Alphens. P. Hansen
Cheyenne, Wyoming } U.S. Surveyor General for
MAY 6, 1907 } Wyoming.

A.M.T.

415 #15

ENT. NO. ..... NOTES
PAT. NO. ..... V .....
C. S. NO. 15 P .....