Click Here for Field Notes

(4-675)

5811

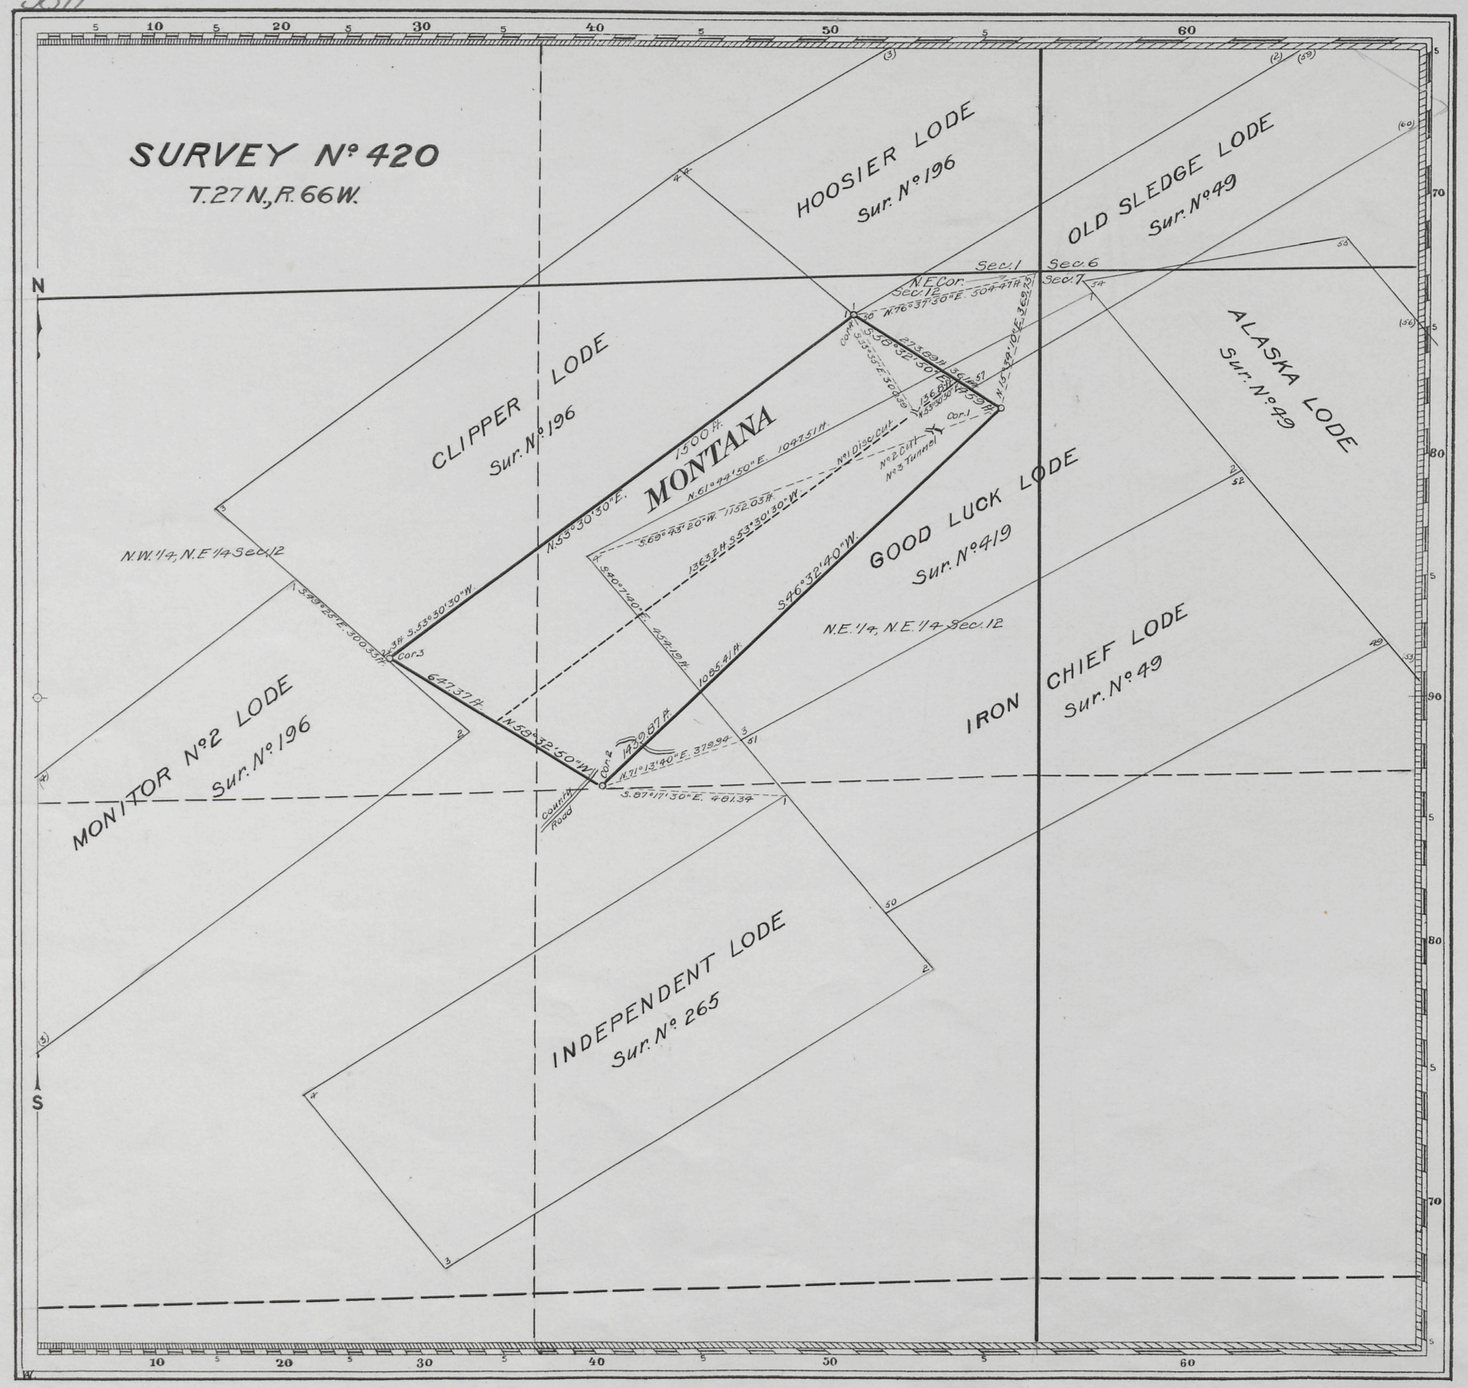

Claim Located (as amended) December 17, 1907.

Mineral Survey Nº 420

L.O.T. Nº

Cheyenne Land District.

PLAT

OF THE CLAIM OF

T. D. Randall, Wm. H. Vaughn and A. B. Fowler

KNOWN AS THE

MONTANA LODE

IN Platte Canon MINING DISTRICT, Laramie COUNTY, Wyoming.

Containing an Area of 17.654 Acres.

Scale of 300 Feet to the inch.

Variation 14°58' E.

SURVEYED December 26, 1907 BY Edward F. Stahle, U.S. Mineral Surveyor,

The Original Field Notes of the Survey of the Mining Claim of T. D. Randall, Wm. H. Vaughn and A. B. Fowler known as the

MONTANA LODE

from which this plat has been made under my direction, have been examined and approved, and are on file in this Office; and I hereby certify that they furnish such an accurate description of said Mining Claim as will, if incorporated into a patent, serve fully to identify the premises, and that such reference is made therein to natural objects or permanent monuments as will perpetuate and fix the locus thereof.

I further certify that Five Hundred Dollars worth of labor has been expended or improvements made upon said Mining Claim by claimants or their grantors, and that said improvements consist of

1 Discovery Cut, 1 Cut and 1 Tunnel

that the location of said improvements is correctly shown upon this plat, and that no portion of said labor or improvements has been included in the estimate of expenditures upon any other claim.

And I further certify that this is a correct plat of said Mining Claim made in conformity with said original field notes of the survey thereof, and the same is hereby approved.

U.S. Surveyor General's Office. Cheyenne, Wyoming. February 1, 1909

Stephen P. Hanson
U.S. Surveyor General for Wyoming.

AMT

420

ENT. NO. 03987 NOTES
PAT. NO. 126107 V
C. S. NO. 161 P