Click Here for Field Notes

(4-675)

5814

orig.

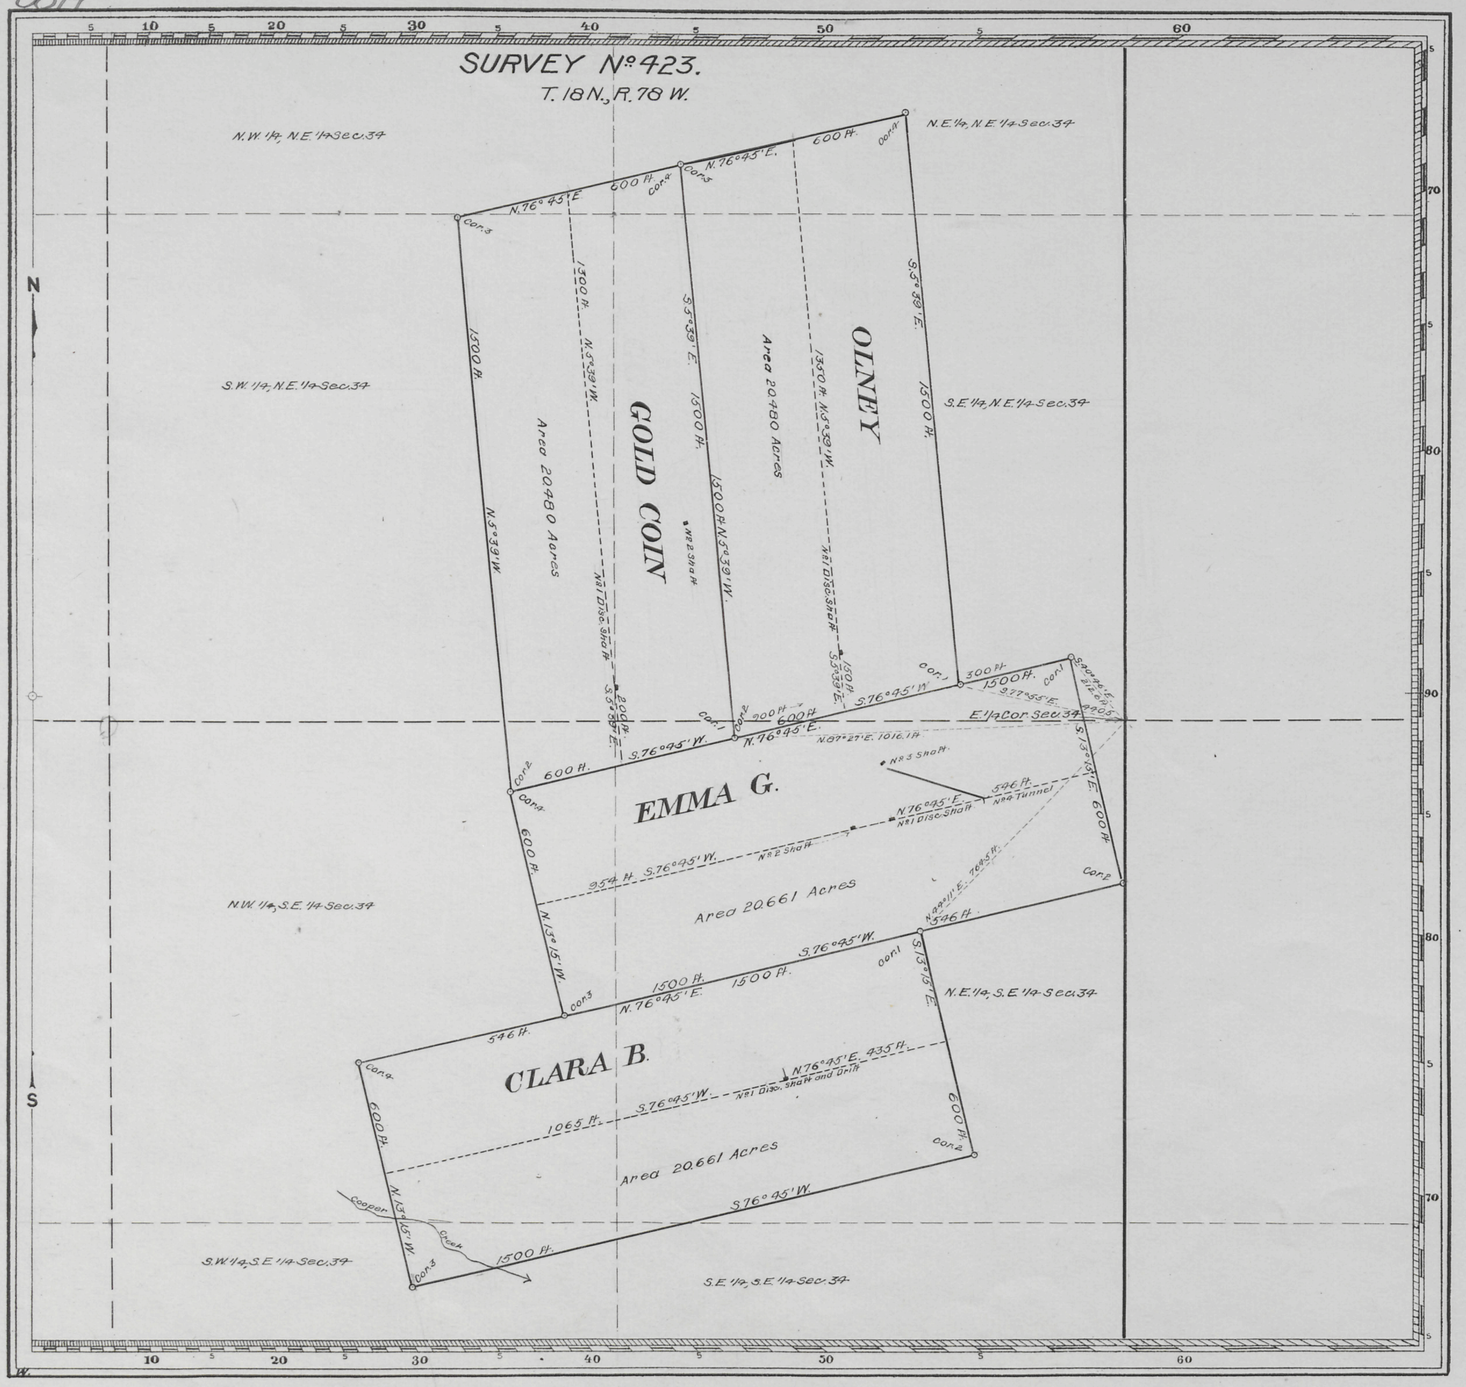

Claim Located (as amended) June 29, July 1st 10, 1907.

Mineral Survey No. 423.

L.O.T. No.

Cheyenne Land District.

PLAT

OF THE CLAIM OF

The Producer Gold and Copper Mining and Milling Company, a corporation

KNOWN AS THE

CLARA B., EMMA G., GOLD COIN AND OLNEY LODES

IN Unorganized MINING DISTRICT, Carbon COUNTY, Wyoming

Containing an Area of 82.282 Acres.

Scale of 300 Feet to the inch.

Variation 15° 49' E.

SURVEYED January 7-8 1908 BY Charles Bellamy, U.S. Deputy Mineral Surveyor,

The Original Field Notes of the Survey of the Mining Claim of The Producer Gold and Copper Mining and Milling Co, a corporation known as the

CLARA B., EMMA G., GOLD COIN AND OLNEY LODES,

from which this plat has been made under my direction, have been examined and approved, and are on file in this Office; and I hereby certify that they furnish such an accurate description of said Mining Claim as will, if incorporated into a patent, serve fully to identify the premises, and that such reference is made therein to natural objects or permanent monuments as will perpetuate and fix the locus thereof.

I further certify that an amount equal to Five Hundred Dollars worth of labor has been expended or improvements made for the benefit of each location upon said Mining Claim by claimant or its grantors, and that said improvements consist of

3 discovery shafts, 1 discovery shaft with drift, 3 shafts and 1 tunnel

that the location of said improvements is correctly shown upon this plat, and that no portion of said labor or improvements has been included in the estimate of expenditures upon any other claim.

And I further certify that this is a correct plat of said Mining Claim made in conformity with said original field notes of the survey thereof, and the same is hereby approved.

U.S. Surveyor General's Office
Cheyenne, Wyoming.
February 24, 1908

[signature]
U.S. Surveyor General for Wyoming.

423

ENT. NO. 06 NOTES
Nov. 29, 1909
PAT. NO. 91959 V
C. S. NO. 212 P