Click Here for Field Notes

(4-675)

5815

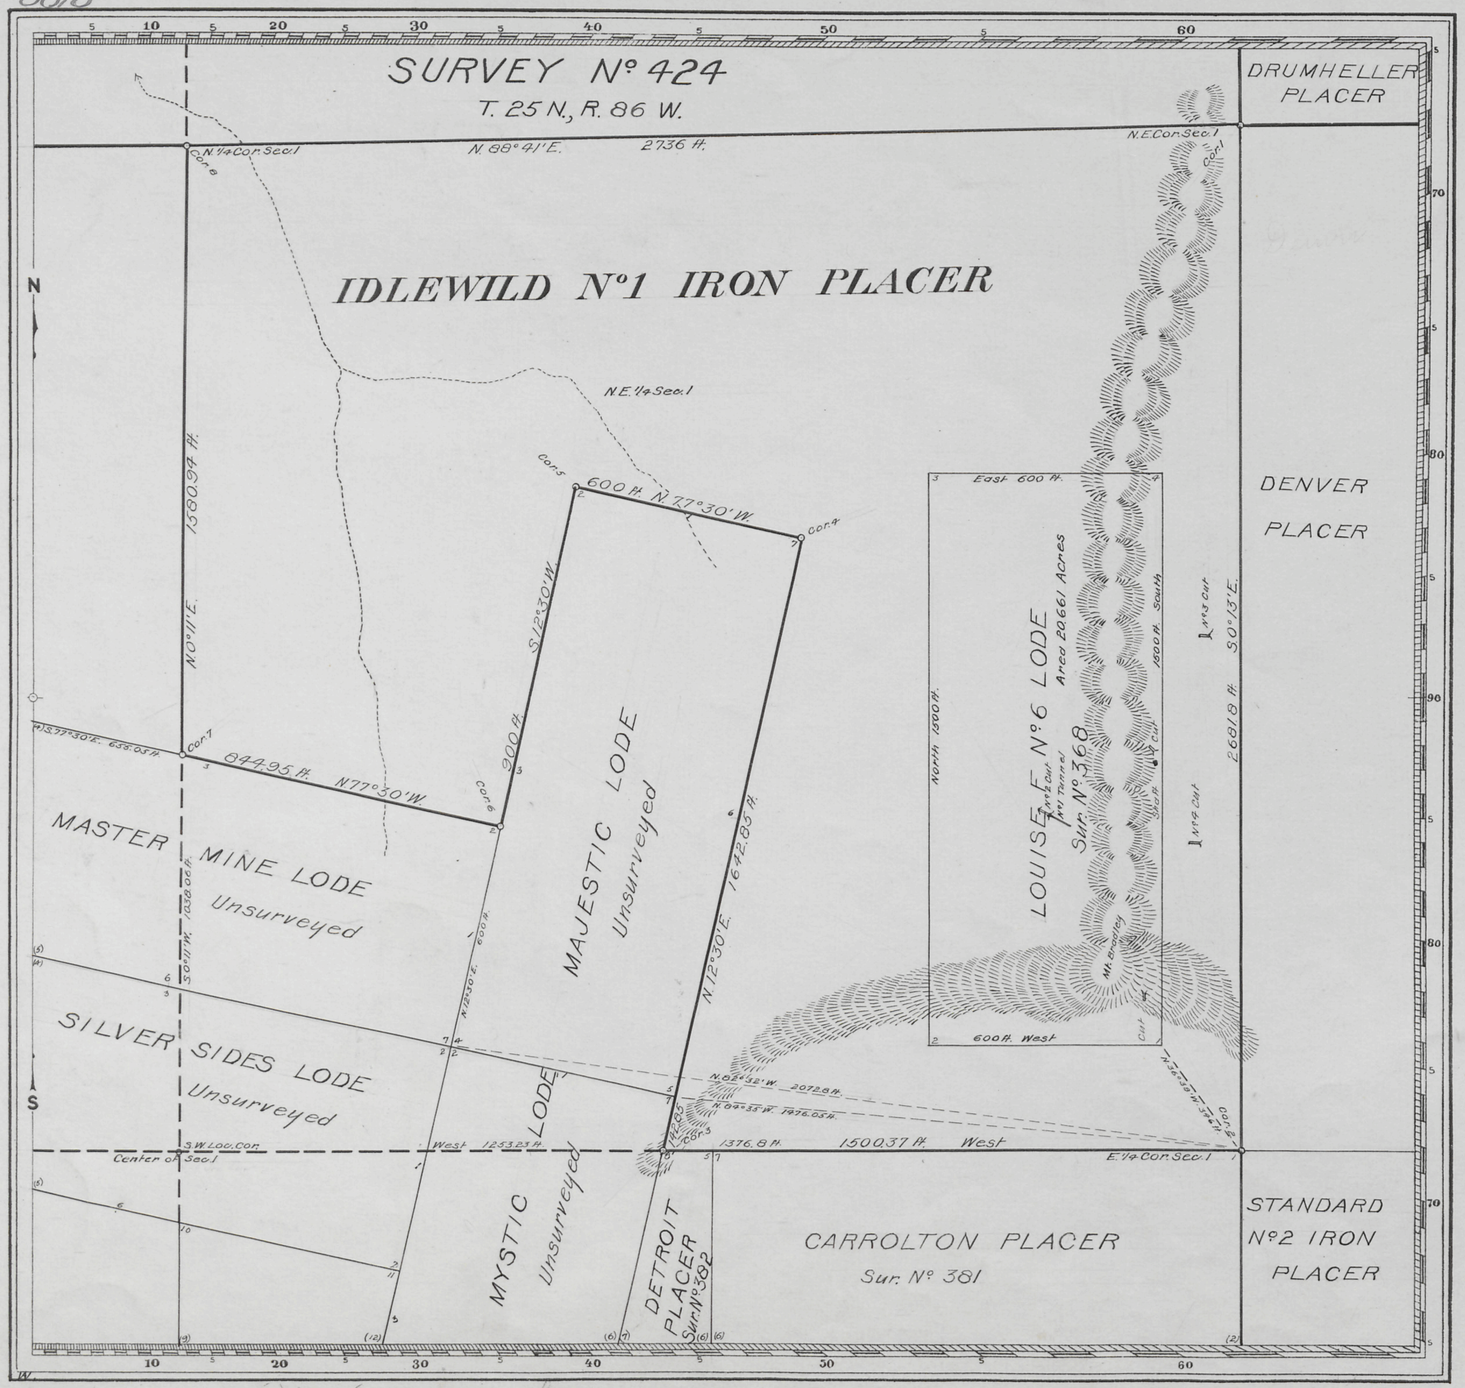

Claim Located January 12, 1905.

Mineral Survey Nº 424.

L.O.T. Nº

Cheyenne Land District.

PLAT

OF THE CLAIM OF

The Western Iron Ore Company

KNOWN AS THE

IDLEWILD Nº1 IRON PLACER

IN Seminoe MINING DISTRICT,
Carbon COUNTY, Wyoming.
Containing an Area of 106.671 Acres.
Scale of 300 Feet to the inch.
Variation 16° 30' E.
SURVEYED June 18-21, 1908 BY
Robert Z McCoy,
U.S. Mineral Surveyor,

The Original Field Notes of the Survey of the Mining Claim of
The Western Iron Ore Company
known as the
IDLEWILD Nº1 IRON PLACER

from which this plat has been made under my direction, have been examined and approved, and are on file in this office; and I hereby certify that they furnish such an accurate description of said Mining Claim as will, if incorporated into a patent, serve fully to identify the premises, and that such reference is made therein to natural objects or permanent monuments as will perpetuate and fix the locus thereof.

I further certify that Five Hundred Dollars worth of labor has been expended or improvements made upon said Mining Claim by claimant or its grantors, and that said improvements consist of
1 Tunnel and 3 Cuts

that the location of said improvements is correctly shown upon this plat, and that no portion of said labor or improvements has been included in the estimate of expenditures upon any other claim.

And I further certify that this is a correct plat of said Mining Claim made in conformity with said original field notes of the survey thereof, and the same is hereby approved.

U.S. Surveyor General's Office
Cheyenne, Wyoming.
July 21, 1908.

Stephen B. Stinson
U.S. Surveyor General for
Wyoming.

LVR

424

#70 Pat's Tract Book, shows pat

ENT. NO. NOTES
PAT. NO. Pat'd 32973
C. S. NO. 70