Click Here for Field Notes

(4-675)

5817

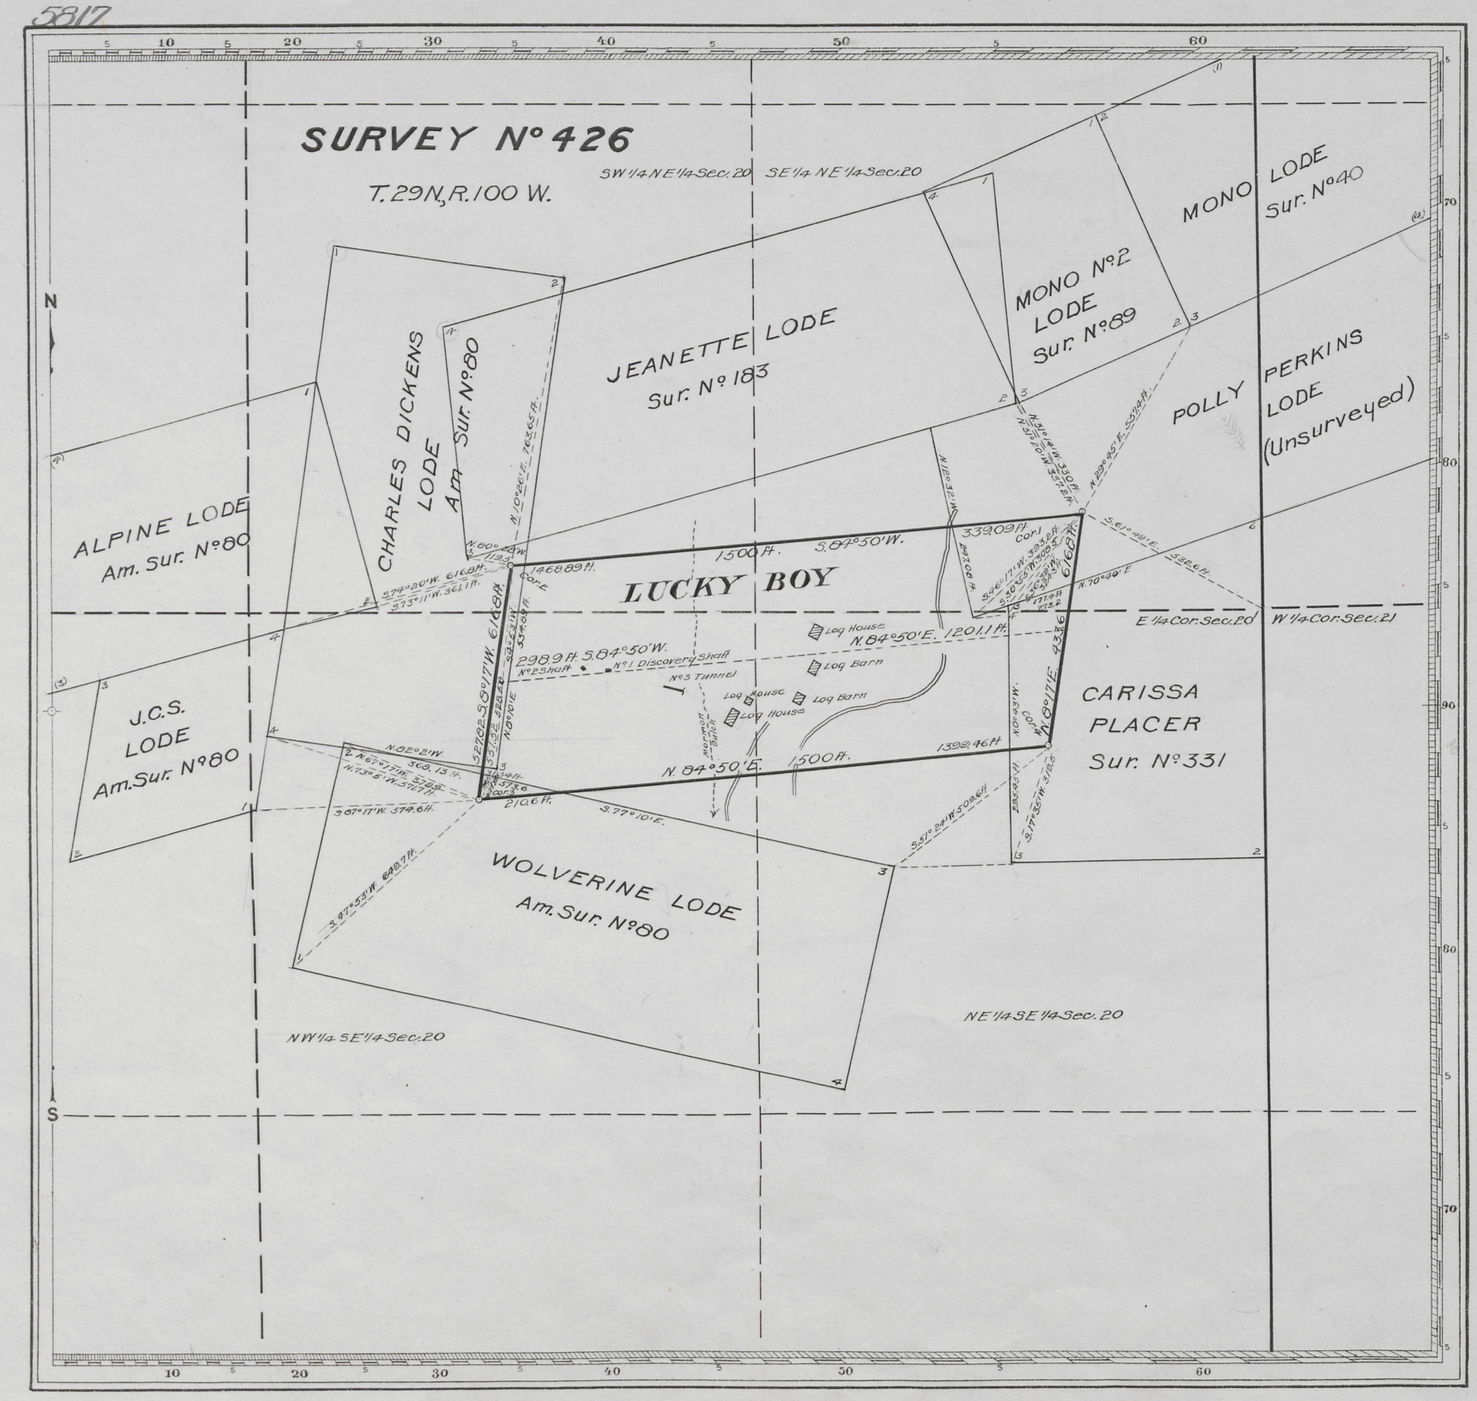

Deposited for Office Work $61.25
Cost of Office Work $61.25

Claim Located (as amended) July 8, 1898.

Mineral Survey Nº 426

L.O.T. Nº
Shoshone Land District.

PLAT

OF THE CLAIM OF

L.L. Giessler and J.J. Marrin
KNOWN AS THE

LUCKY BOY LODE

IN South Pass MINING DISTRICT,
Fremont COUNTY, Wyoming
Containing an Area of 20.657 Acres.
Scale of 300 Feet to the inch.
Variation 16°40'-16°50' E
SURVEYED June 20-24, 1908 BY
Guy W. Higby,
U.S. Deputy Mineral Surveyor,

The Original Field Notes of the Survey of the Mining Claim of
L.L. Giessler and J.J. Marrin
known as the
LUCKY BOY LODE

from which this plat has been made under my direction, have been examined and approved, and are on file in this (office); and I hereby certify that they furnish such an accurate description of said Mining Claim as will, if incorporated into a patent, serve fully to identify the premises, and that such reference is made therein to natural objects or permanent monuments as will perpetuate and fix the locus thereof.

I further certify that Five Hundred Dollars worth of labor has been expended or improvements made upon said Mining Claim by claimant ____ or their grantors, and that said improvements consist of

1 Discovery Shaft, 1 Shaft and 1 Tunnel

that the location of said improvements is correctly shown upon this plat, and that no portion of said labor or improvements has been included in the estimate of expenditures upon any other claim.

And I further certify that this is a correct plat of said Mining Claim made in conformity with said original field notes of the survey thereof, and the same is hereby approved.

U.S. Surveyor General's Office
Cheyenne, Wyoming.
January 10, 1910

Ashem Harmon
U.S. Surveyor General for
Wyoming.

AMT

426

04204
250184