Click Here for Field Notes

5818

(4-675)

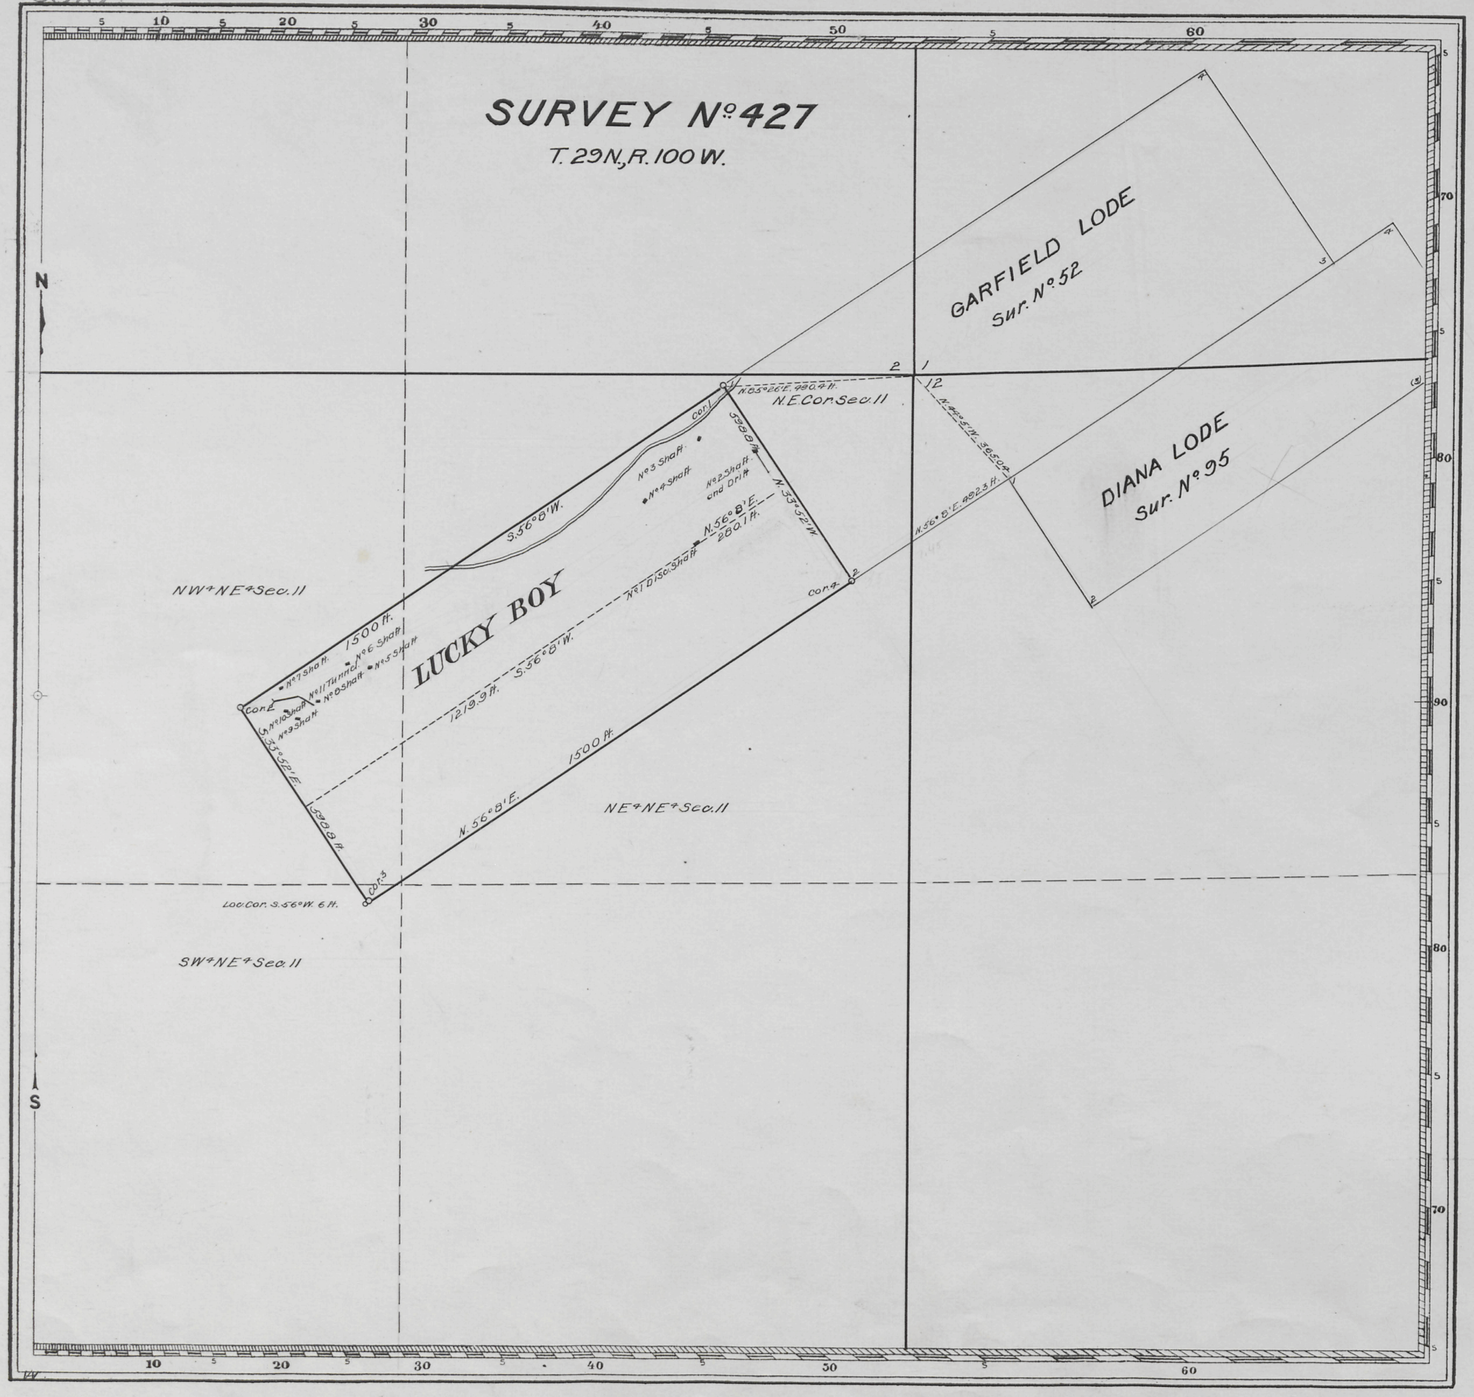

Claim Located (As amended) March 18, 1908.

Mineral Survey No. 427.

L.O.T. No.

Shoshone Land District.

PLAT

OF THE CLAIM OF

L.L. Giessler

KNOWN AS THE

LUCKY BOY LODE

IN Atlantic MINING DISTRICT,
Fremont COUNTY, Wyoming.
Containing an Area of 20.620 Acres.
Scale of 300 Feet to the inch.
Variation 15°41'-15°43' E
SURVEYED June 25-27, 1908 BY
Guy W. Higby,
U.S. Mineral Surveyor,

The Original Field Notes of the Survey of the Mining Claim of
L.L. Giessler
known as the
LUCKY BOY LODE

from which this plat has been made under my direction, have been examined and approved, and are on file in this office; and I hereby certify that they furnish such an accurate description of said Mining Claim as will, if incorporated into a patent, serve fully to identify the premises, and that such reference is made therein to natural objects or permanent monuments as will perpetuate and fix the locus thereof.

I further certify that Five Hundred Dollars worth of labor has been expended or improvements made upon said Mining Claim by claimants or their grantors, and that said improvements consist of 1 Shaft with Drift, 1 Discovery Shaft, 8 Shafts and 1 Tunnel

that the location of said improvements is correctly shown upon this plat, and that no portion of said labor or improvements has been included in the estimate of expenditures upon any other claim.

And I further certify that this is a correct plat of said Mining Claim made in conformity with said original field notes of the survey thereof, and the same is hereby approved

U.S. Surveyor General's Office,
Cheyenne, Wyoming.
December 1, 1908.

Johan. Hanson
U.S. Surveyor General for
Wyoming.

ENT. NO. 03339 NOTES
PAT. NO. 414.852 V --------
C. S. NO. 214 P --------

Patented

427