Click Here for Field Notes

5819

(4-675)

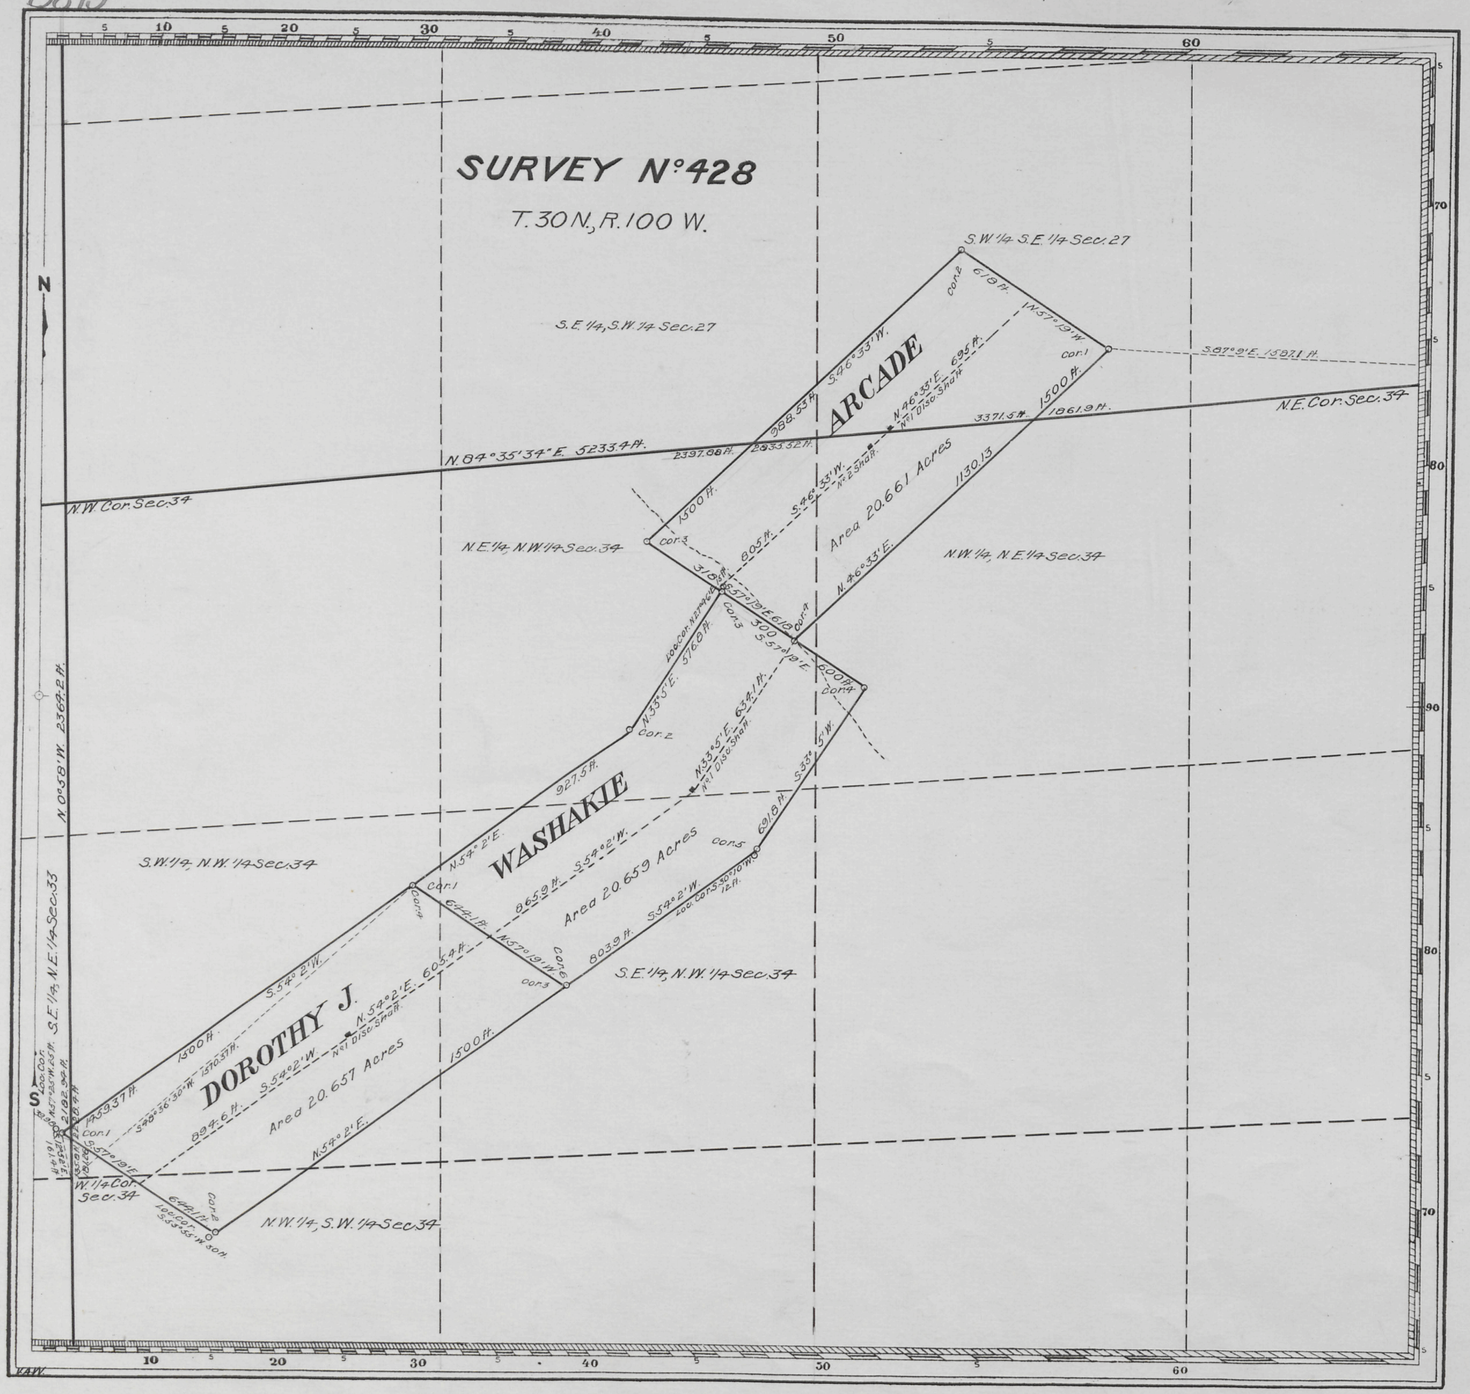

Claim Located Aug. 22 and Sept. 27 1907.

Mineral Survey Nº 428.

L.O.T. Nº

Shoshone Land District.

PLAT

OF THE CLAIM OF

Orson Grimmett, James B. Heenan and A.F.C. Greene

KNOWN AS THE

ARCADE, WASHAKIE AND DOROTHY J. LODES

IN Atlantic MINING DISTRICT,
Fremont COUNTY, Wyoming
Containing an Area of 61.977 Acres.
Scale of 400 Feet to the inch.
Variation 16°50'-24°3' E.
SURVEYED July 24-29, 1908 BY
Guy W. Higby,
U.S. Mineral Surveyor,

The Original Field Notes of the Survey of the Mining Claim of Orson Grimmett, James B. Heenan and A.F.C. Greene, known as the

ARCADE, WASHAKIE AND DOROTHY J. LODES

from which this plat has been made under my direction, have been examined and approved, and are on file in this office; and I hereby certify that they furnish such an accurate description of said Mining Claim as will, if incorporated into a patent, serve fully to identify the premises, and that such reference is made therein to natural objects or permanent monuments as will perpetuate and fix the locus thereof.

I further certify that Five Hundred Dollars worth of labor has been expended or improvements made upon said Mining Claim by claimants or their grantors, and that said improvements consist of

3 discovery shafts and one shaft

that the location of said improvements is correctly shown upon this plat, and that no portion of said labor or improvements has been included in the estimate of expenditures upon any other claim.

And I further certify that this is a correct plat of said Mining Claim made in conformity with said original field notes of the survey thereof, and the same is hereby approved.

U.S. Surveyor General's Office
Cheyenne, Wyoming
October 23, 1908

Stephen P. Carr
U.S. Surveyor General for Wyoming.

A.M.T.

ENT. NO. 23284 NOTES
PAT. NO. 147894 V .....
C. S. NO. 215 P .....

428

Patented.