Click Here for Field Notes

5824

(4-675)

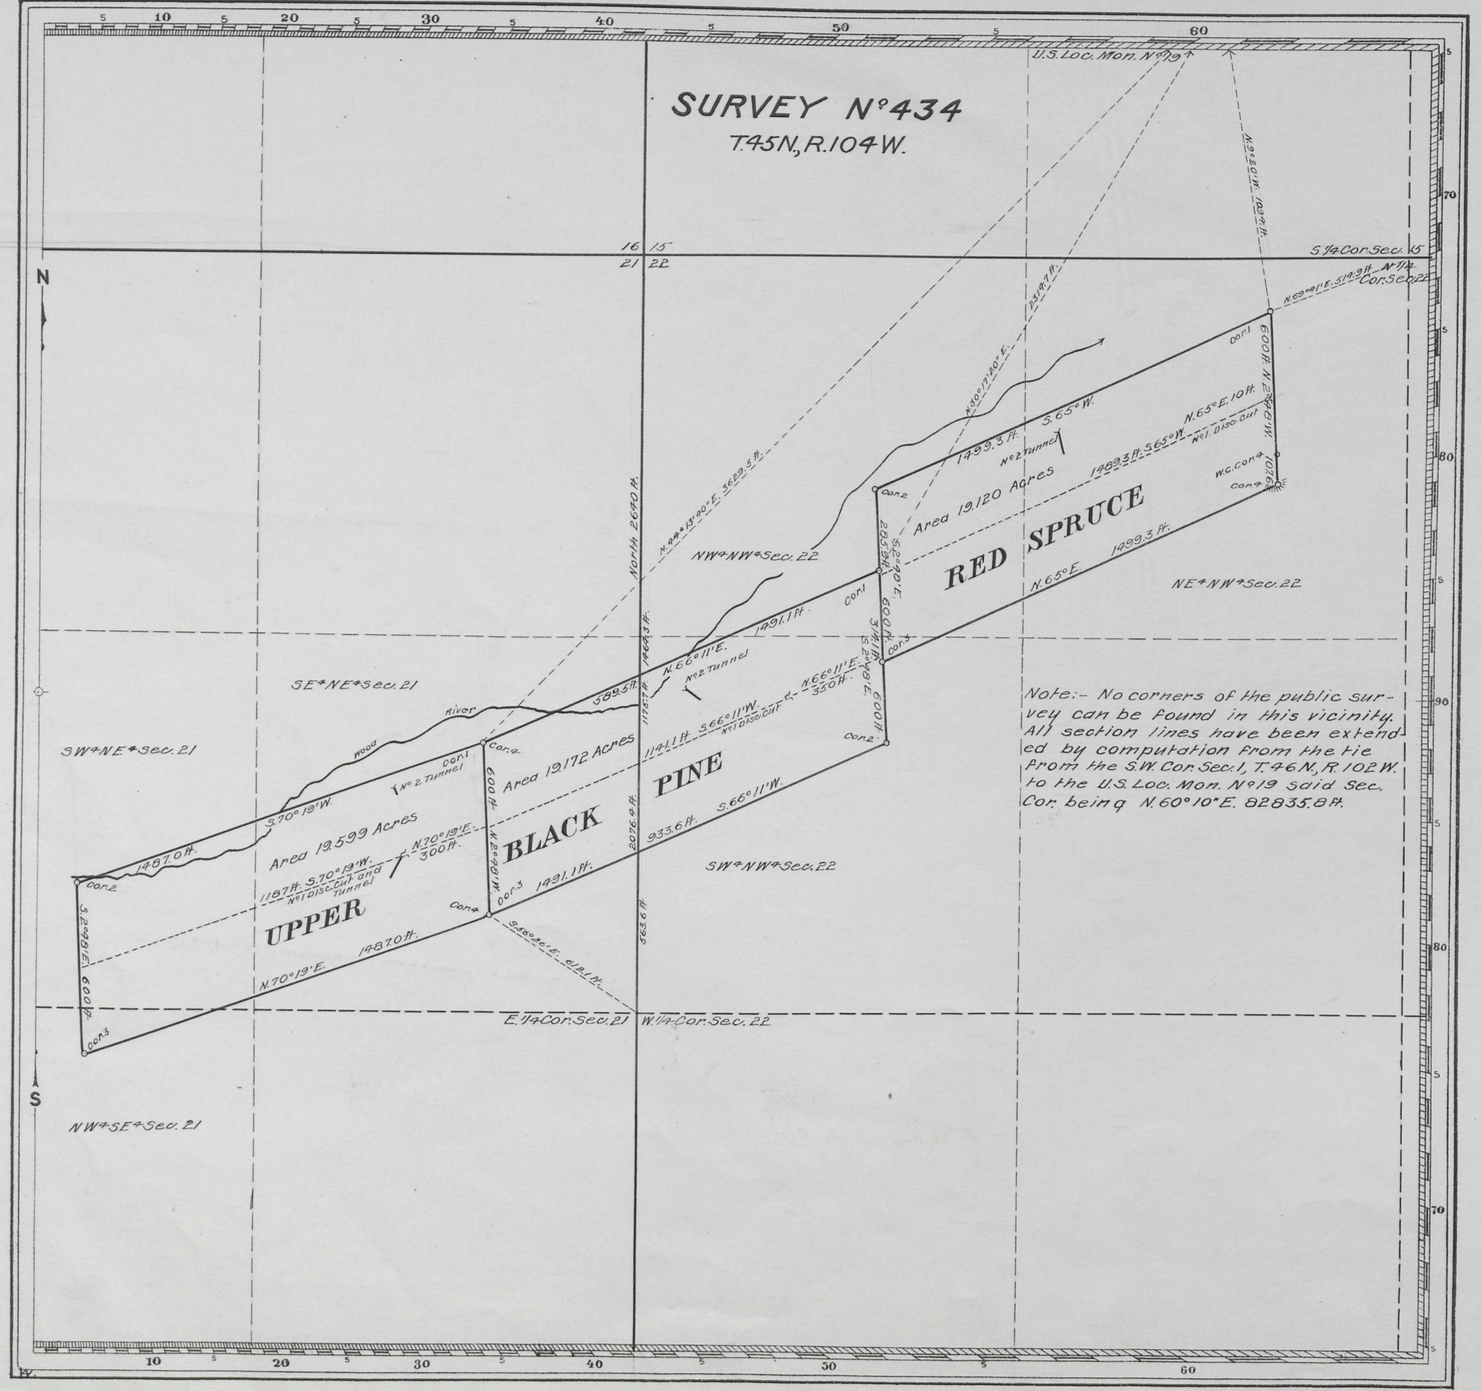

Note:- No corners of the public survey can be found in this vicinity. All section lines have been extended by computation from the tie from the S.W. Cor. Sec. 1, T. 46 N., R. 102 W. to the U.S. Loc. Mon. N°19 said Sec. Cor. being N. 60° 10' E. 82835.8 ft.

Claim Located (as amended) August 12, 1908.

Mineral Survey No. 434

L.o.t. No.

Shoshone Land District.

PLAT

OF THE CLAIM OF

Shoshone Mountain Mining Co.

KNOWN AS THE

RED SPRUCE, BLACK PINE AND UPPER LODES

IN Wood River MINING DISTRICT,
Big Horn COUNTY, Wyoming.
Containing an Area of 57.891 Acres.
Scale of 400 Feet to the inch.
Variation 18° E.
SURVEYED September 28-30, 1908 BY
Albert B. Gidley,
U.S. Mineral Surveyor.

The Original Field Notes of the Survey of the Mining Claim of Shoshone Mountain Mining Co. known as the RED SPRUCE BLACK PINE AND UPPER LODES,

from which this plat has been made under my direction, have been examined and approved, and are on file in this Office; and I hereby certify that they furnish such an accurate description of said Mining Claim as will, if incorporated into a patent, serve fully to identify the premises, and that such reference is made therein to natural objects or permanent monuments as will perpetuate and fix the locus thereof.

I further certify that Five Hundred Dollars worth of labor has (or improvements of equal value) been expended or improvements made upon said Mining Claim by claimant or its grantors, for the benefit of each location, and that said improvements consist of

2 Discovery Cuts, 1 Discovery Cut with Tunnel and 3 Tunnels,

that the location of said improvements is correctly shown upon this plat, and that no portion of said labor or improvements has been included in the estimate of expenditures upon any other claim.

And I further certify that this is a correct plat of said Mining Claim made in conformity with said original field notes of the survey thereof, and the same is hereby approved.

U.S. Surveyor General's Office,
Cheyenne, Wyoming,
December 9, 1908.

U.S. Surveyor General for Wyoming.

A.M.T.

ENT. NO. 03840 NOTES
PAT. NO. 197185 V
C. S. NO. 218 & 212 P

434