Click Here for Field Notes | Retracement Notes, All or Part

(4-675)

5827

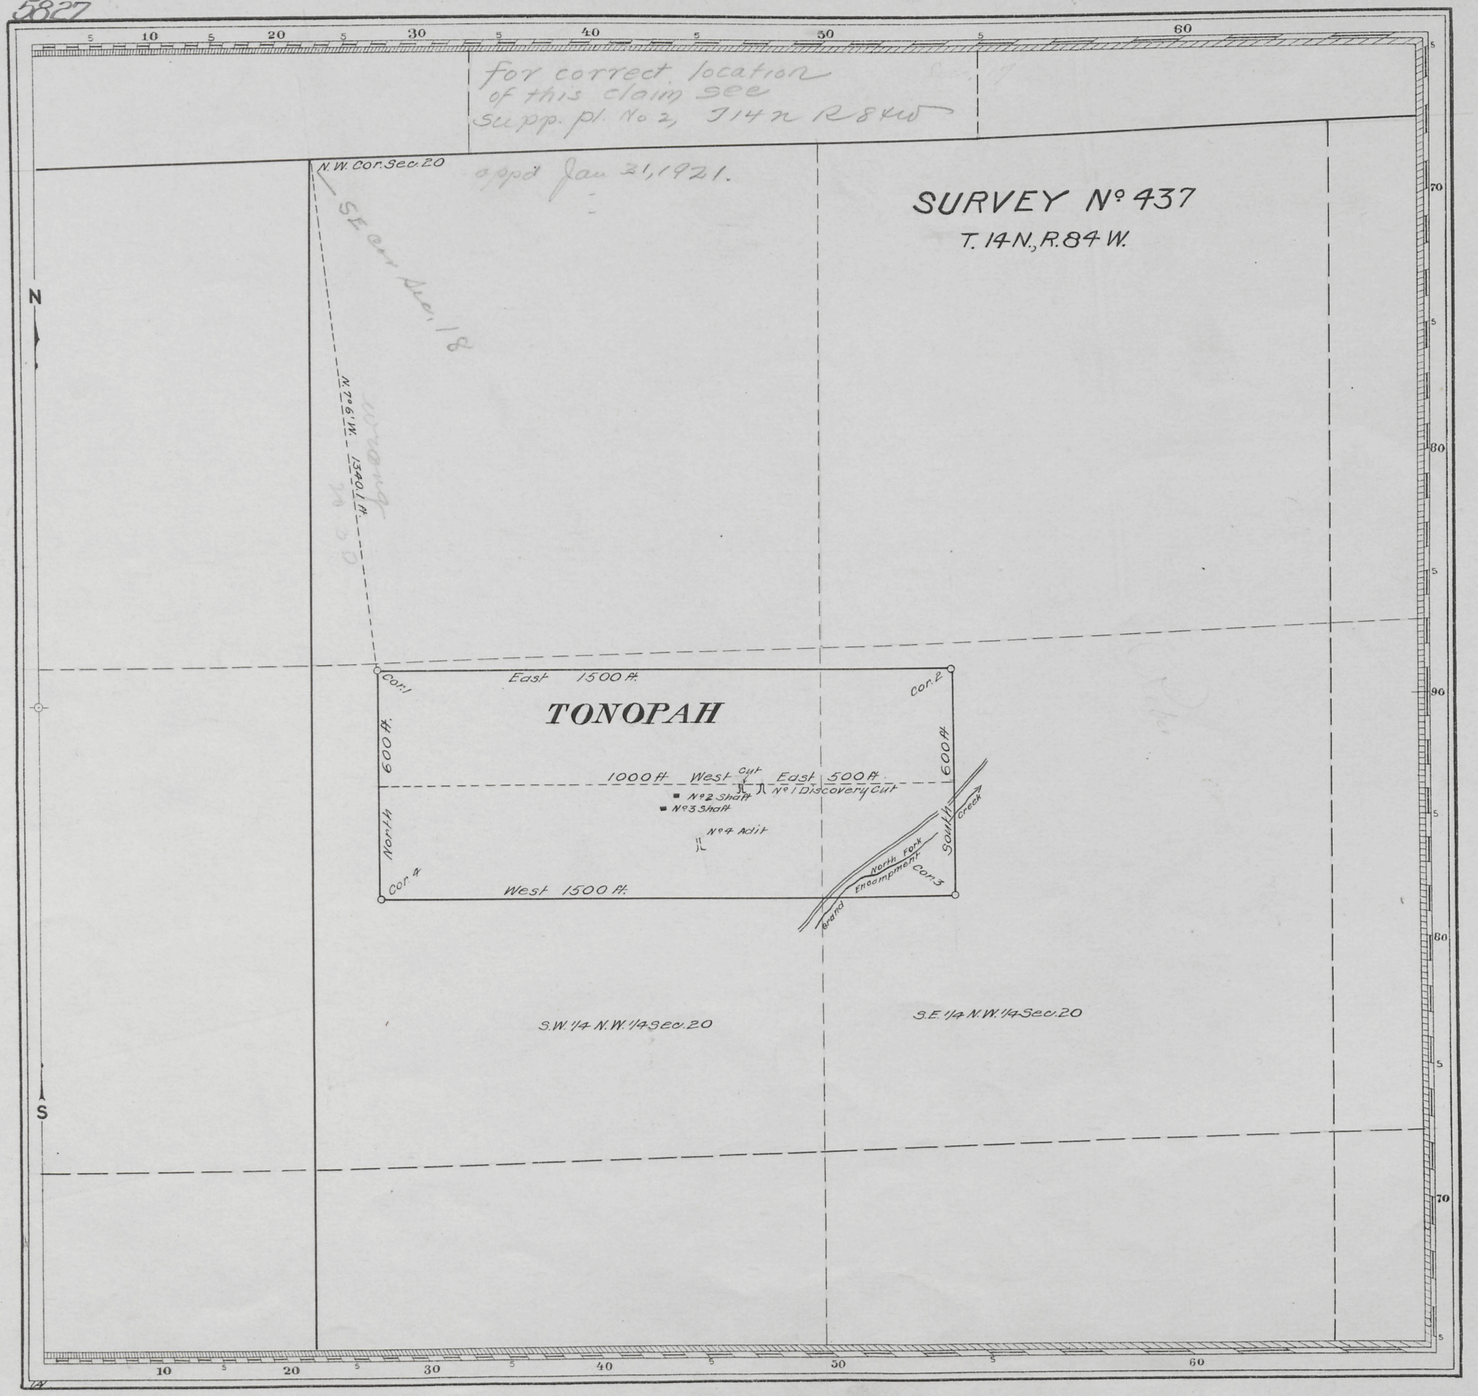

Deposited by A.J. Chidester $30.00
Cost of Office Work $30.00

Claim Located (as amended) March 16, 1909.

Mineral Survey Nº 437.

L.O.T. Nº

Cheyenne Land District.

PLAT

OF THE CLAIM OF

A.J. Chidester

KNOWN AS THE

TONOPAH LODE

IN UPPER PLATTE MINING DISTRICT,
CARBON COUNTY, WYOMING
Containing an Area of 20.661 Acres.
Scale of 300 Feet to the inch.
Variation 15° 20' E.
SURVEYED JULY 5-6, 1909 BY
Robert Z. McCoy,
U.S. Deputy Mineral Surveyor,

The Original Field Notes of the Survey of the Mining Claim of
A.J. Chidester
known as the
TONOPAH LODE

from which this plat has been made under my direction, have been examined and approved, and are on file in this Office; and I hereby certify that they furnish such an accurate description of said Mining Claim as will, if incorporated into a patent, serve fully to identify the premises, and that such reference is made therein to natural objects or permanent monuments as will perpetuate and fix the locus thereof.

I further certify that Five Hundred Dollars worth of labor has been expended or improvements made upon said Mining Claim by claimant or his grantor, and that said improvements consist of

1 Discovery Cut, 2 Shafts and
1 Adit,

that the location of said improvements is correctly shown upon this plat, and that no portion of said labor or improvements has been included in the estimate of expenditures upon any other claim.

And I further certify that this is a correct plat of said Mining Claim made in conformity with said original field notes of the survey thereof, and the same is hereby approved.

U.S. Surveyor General's Office
Cheyenne, Wyoming,
July 30, 1909.

Stephen C. Stinson
U.S. Surveyor General for
Wyoming.

437

ENT. NO. 04736 NOTES
Aug 25, 1910
PAT. NO. 149,287 V ---------
C. S. NO. 220 P ---------

in Secs 19 + 20 T 14 N