Click Here for Field Notes

5833

(4-675)

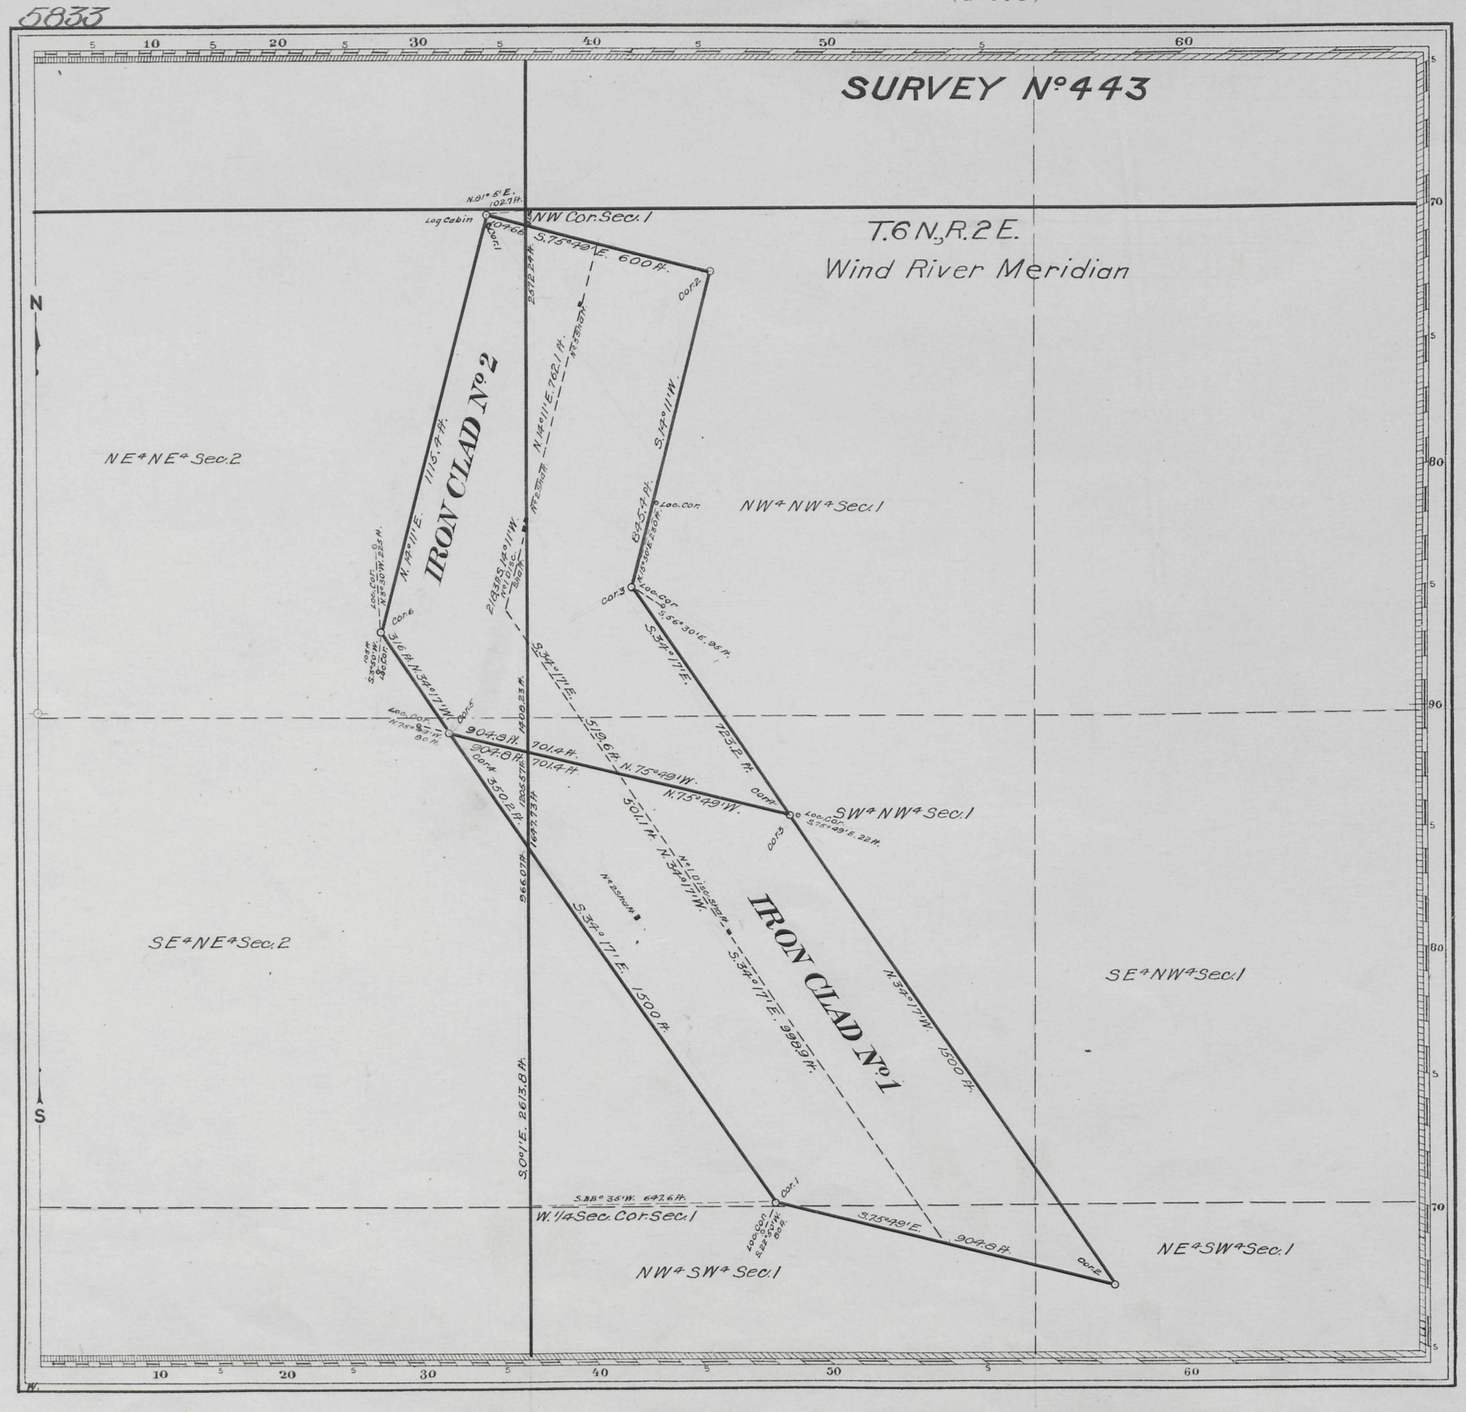

Deposited by Claimant $60.00
Cost of Office Work $60.00

Iron Clad Nº 1 (as amended) Sept. 3, 1907.
Claim Located Iron Clad Nº 2 Dec. 11, 1906.

Mineral Survey Nº 443

L. o. t. Nº

Shoshone Land District.

PLAT

OF THE CLAIM OF

Fremont Mining and Milling Co.

KNOWN AS THE

IRON CLAD Nº 1 AND IRON CLAD Nº 2 LODES

IN Willow Creek (unorganized) MINING DISTRICT,
Fremont COUNTY, Wyoming
Containing an Area of 41.319 Acres.
Scale of 300 Feet to the inch.
Variation 16° 35' - 17° E
SURVEYED September 17-20, 1910 BY
Guy W. Higby
U.S. Deputy Mineral Surveyor,

The Original Field Notes of the Survey of the Mining Claim of
Fremont Mining and Milling Co.
known as the
Iron Clad Nº 1 and Iron Clad Nº 2 Lodes

from which this plat has been made under my direction, have been examined and approved, and are on file in this office; and I hereby certify that they furnish such an accurate description of said Mining Claim as will, if incorporated into a patent, serve fully to identify the premises, and that such reference is made therein to natural objects or permanent monuments as will perpetuate and fix the locus thereof.

I further certify that Five Hundred Dollars worth of labor has (or an equal sum for the benefit of each location) been expended or improvements made upon said Mining Claim by claimants or their grantors, and that said improvements consist of

2 Discovery Shafts and 3 Shafts,

that the location of said improvements is correctly shown upon this plat, and that no portion of said labor or improvements has been included in the estimate of expenditures upon any other claim.

And I further certify that this is a correct plat of said Mining Claim made in conformity with said original field notes of the survey thereof, and the same is hereby approved.

U.S. Surveyor General's Office
Cheyenne, Wyoming
January 11, 1911

U.S. Surveyor General for
Wyoming.

443

ENT. NO. ..... NOTES
PAT. NO. ..... V .....
C. S. NO. 183 P .....