5

57

Click Here for Field Notes

5838

(4-675)

Deposited by Claimant $30.00
Cost of Office Work $ 30.00

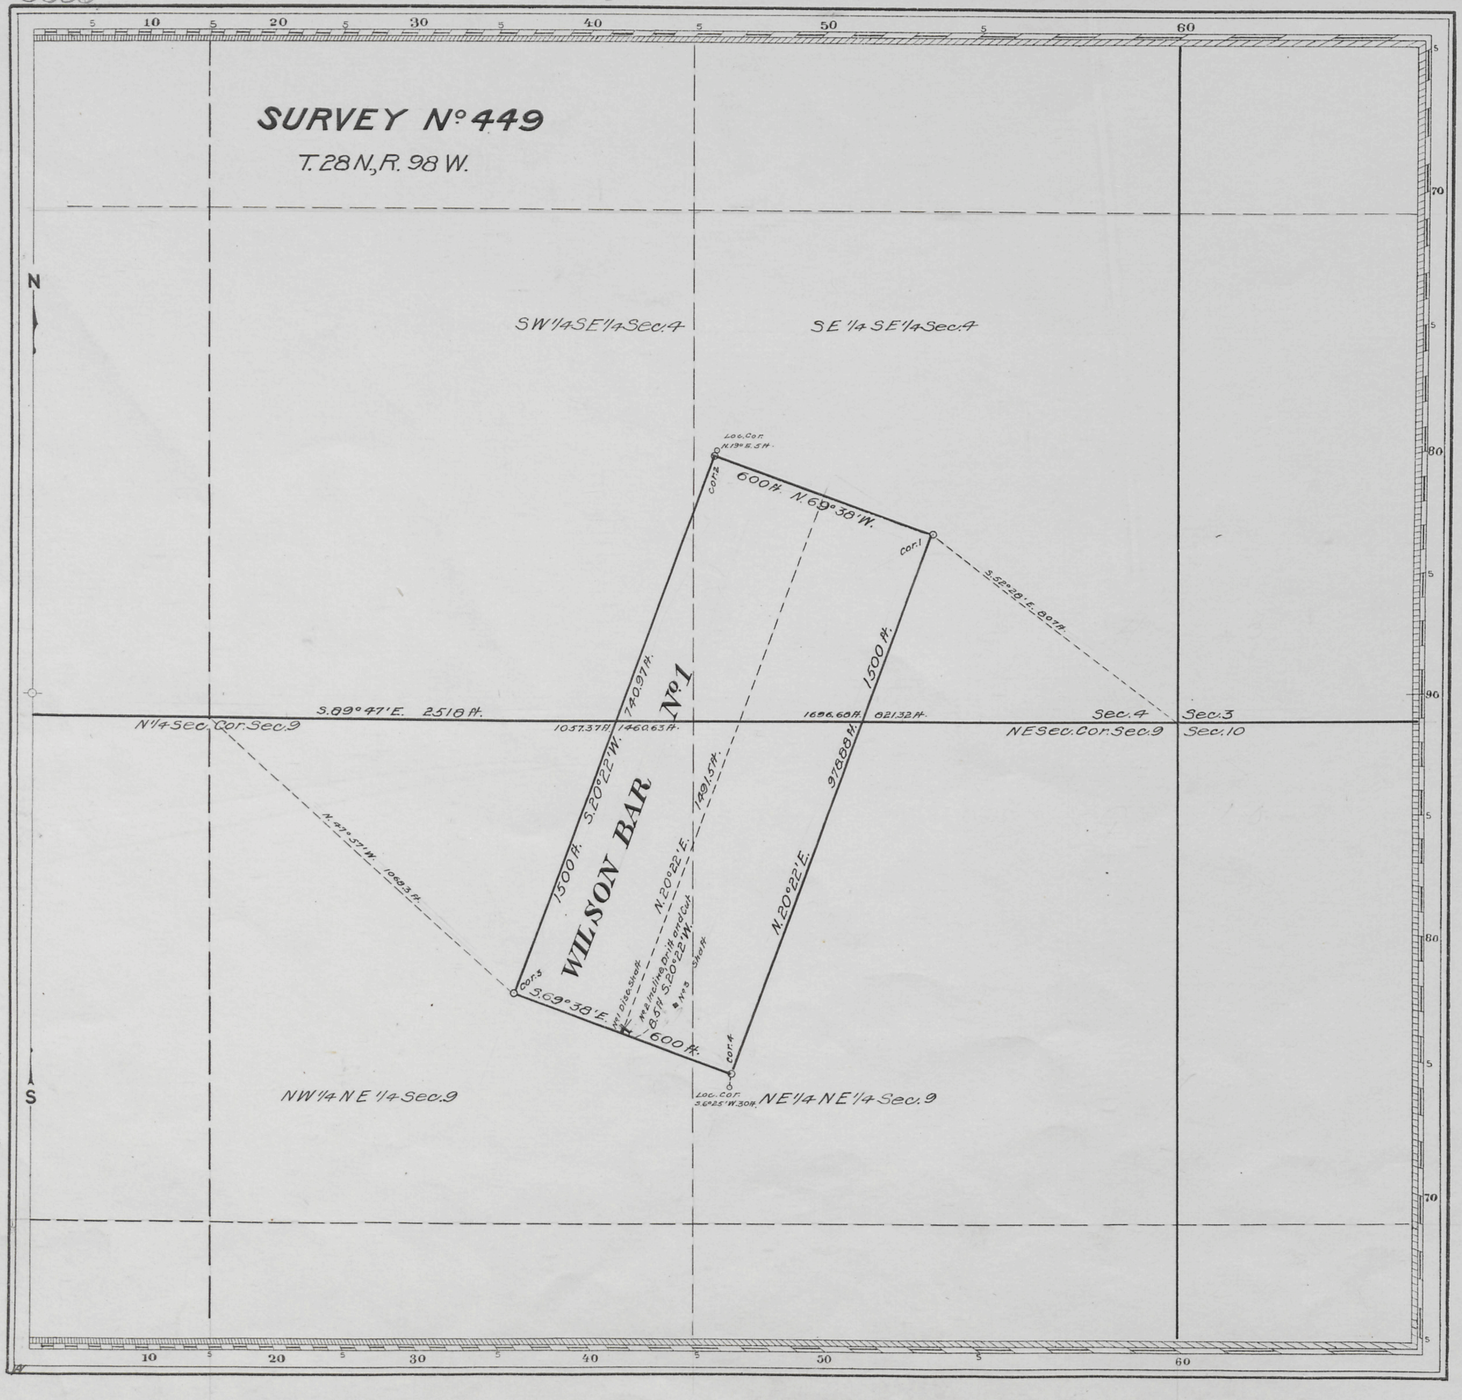

Claim Located July 1, 1903

Mineral Survey Nº 449

L. O. T. Nº

Evanston Land District.

PLAT

OF THE CLAIM OF

Frank A. Meanea

KNOWN AS THE

WILSON BAR Nº 1 LODE

IN Overland MINING DISTRICT,
Fremont COUNTY, Wyoming
Containing an Area of 20.661 Acres.
Scale of 300 Feet to the inch.
Variation 16° 55' E - 17° E
SURVEYED August 13-15, 1910 BY
Guy W. Higby,
U.S. Deputy Mineral Surveyor,

The Original Field Notes of the Survey of the Mining Claim of Frank A. Meanea known as the Wilson Bar Nº 1 Lode

from which this plat has been made under my direction, have been examined and approved, and are on file in this office; and I hereby certify that they furnish such an accurate description of said Mining Claim as will, if incorporated into a patent, serve fully to identify the premises, and that such reference is made therein to natural objects or permanent monuments as will perpetuate and fix the locus thereof.

I further certify that Five Hundred Dollars worth of labor has been expended or improvements made upon said Mining Claim by claimant or his grantors, and that said improvements consist of

1 Discovery Shaft, 1 Shaft and 1 Incline with Drift and Cut

that the location of said improvements is correctly shown upon this plat, and that no portion of said labor or improvements has been included in the estimate of expenditures upon any other claim.

And I further certify that this is a correct plat of said Mining Claim made in conformity with said original field notes of the survey thereof, and the same is hereby approved.

U.S. Surveyor General's Office,
Cheyenne, Wyoming,
October 17, 1910.

Thomas D. Vernon
U.S. Surveyor General for Wyoming.

449

ENT. NO. 02917 NOTES
PAT. NO. 289201 V .....
C. S. NO. 188 ..... P .....