5

55

Click Here for Field Notes

(4-675)

5842

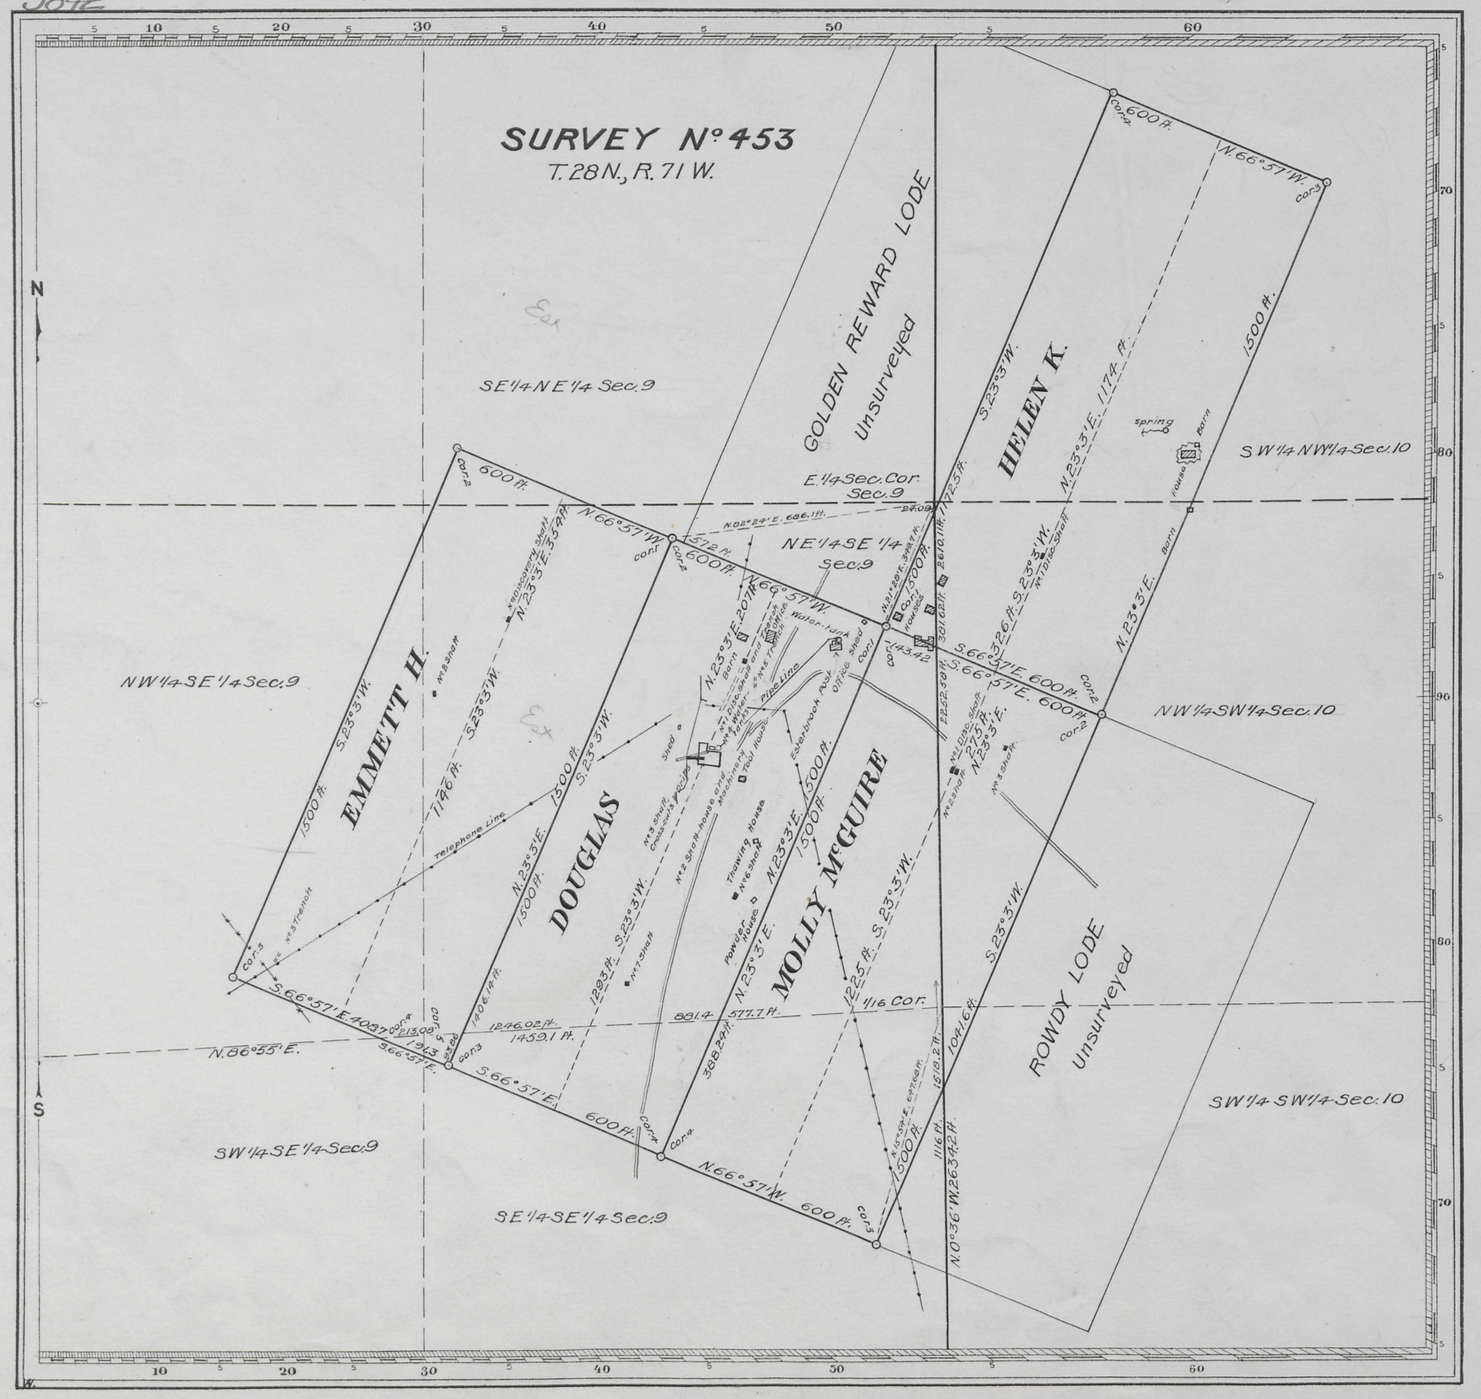

Deposited by Claimant $110.00
Cost of Office Work $ 90.00
Amount to be refunded $ 20.00

Claim Located May 10, 1897, July 25, 1903.

Mineral Survey Nº 453

Lot Nº

Cheyenne Land District.

PLAT

OF THE CLAIM OF

Boston-Wyoming Copper Company

KNOWN AS THE

DOUGLAS, EMMETT H., MOLLY McGUIRE AND HELEN K. LODES

IN Laramie Peak MINING DISTRICT,
Albany COUNTY, Wyoming
Containing an Area of 82.644 Acres.
Scale of 300 Feet to the inch.
Variation 15°15' E.
SURVEYED June 29- July 2, 1910 BY
Albert B. Bartlett,
U.S. Deputy Mineral Surveyor,

The Original Field Notes of the Survey of the Mining Claim of Boston-Wyoming Copper Company known as the

Douglas, Emmett H.,
Molly McGuire and
Helen K. Lodes

from which this plat has been made under my direction, have been examined and approved, and are on file in this Office; and I hereby certify that they furnish such an accurate description of said Mining Claim as will, if incorporated into a patent, serve fully to identify the premises, and that such reference is made therein to natural objects or permanent monuments as will perpetuate and fix the locus thereof.

I further certify that Five Hundred Dollars (an amount equal to for the benefit of each lode claim) worth of labor has been expended or improvements made upon said Mining Claim by claimant or its grantors, and that said improvements consist of 3 Discovery Shafts, 1 Discovery Shaft with Trench, 5 Shafts, 1 Shaft with Cross-cuts and Drifts, 1 Shaft-house with Machinery, 2 Trenches, 2 Water-tanks that the location of said improvements is correctly shown upon this plat, and that no portion of said labor or improvements has been included in the estimate of expenditures upon any other claim.

And I further certify that this is a correct plat of said Mining Claim made in conformity with said original field notes of the survey thereof, and the same is hereby approved.

U.S. Surveyor General's Office
Cheyenne, Wyoming
September 7, 1910

Alpheus S. Johnson
U.S. Surveyor General for Wyoming.

453

ENT. NO. 07811 NOTES
PAT. NO. 307315 V
C. S. NO. 148 P