ENT. NO. 03932 NOTES
PAT. NO. 375540 V .....
C. S. NO. 198 & 199 P .....

Click Here for Field Notes

(4-675)

5857

Deposited by Claimant $ 35.00
Cost of Office Work $ 35.00

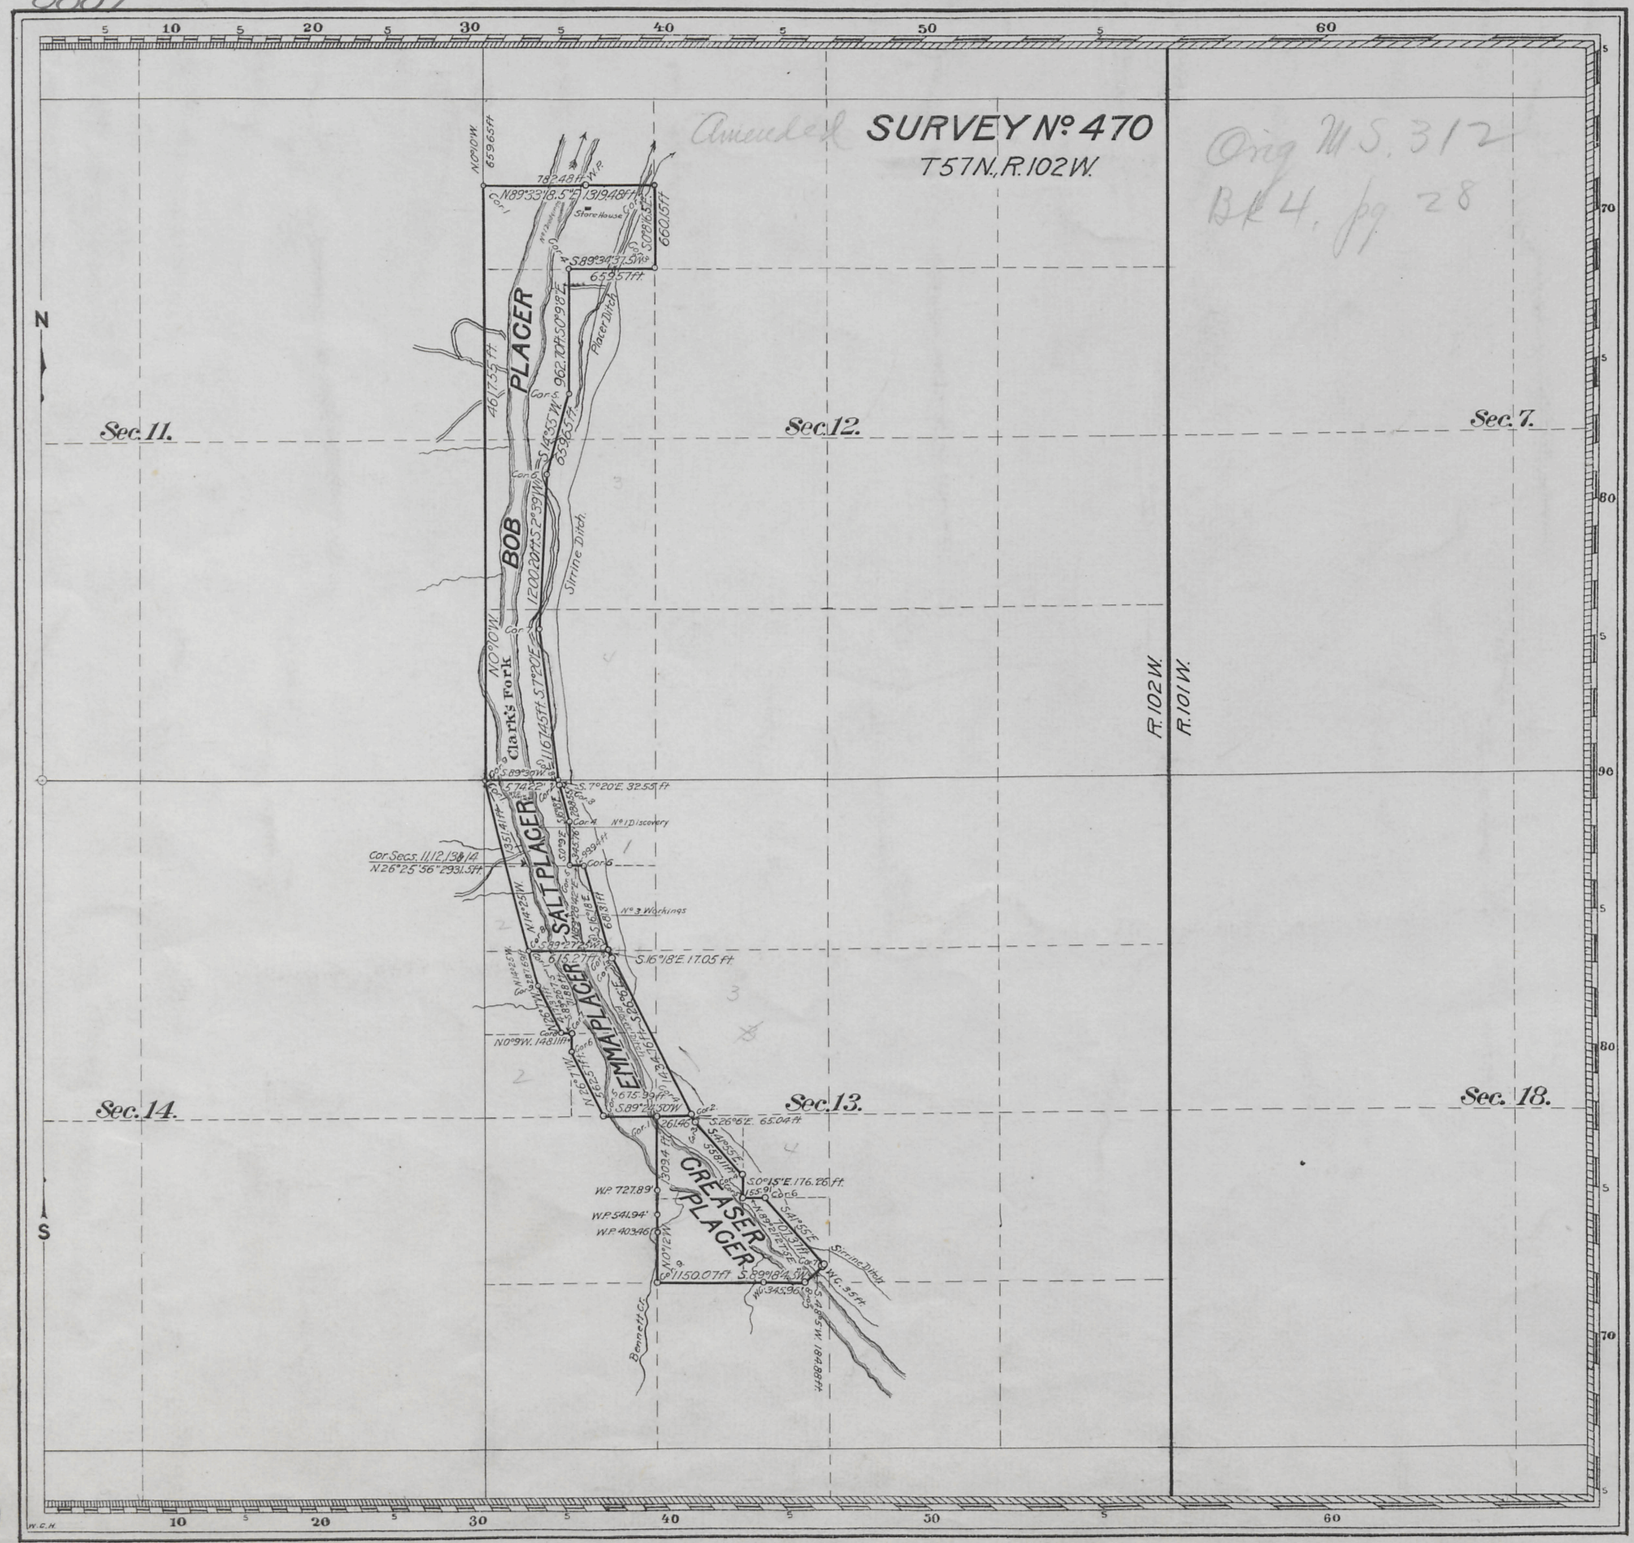

Claim Located as amended October 10 and 16, 1908.
Amended

Mineral Survey Nº 470

Lot Nº

Shoshone Land District.

RECEIVED S. G. O.
NOV 12 1912
CHEYENNE, WYO.

PLAT

OF THE CLAIM OF

Charles H. Dietrich, Margretta Dietrich, Guardian,

KNOWN AS THE

BOB, SALT, EMMA and CREASER PLACERS

IN CLARKS FORK (Unorganized) MINING DISTRICT, PARK COUNTY, WYOMING

Containing an Area of 130.258 Acres.

Scale of 990 Feet to the inch.

Variation 18° 45' E.

SURVEYED December 30, 1911-March 5, 1912 BY

Russell Kimball,

U.S. Mineral Surveyor,

The Original Field Notes of the Survey of the Mining Claim of Charles H. Dietrich, Margretta Dietrich, Guardian known as the BOB, SALT, EMMA and CREASER PLACERS

from which this plat has been made under my direction, have been examined and approved, and are on file in this Office; and I hereby certify that they furnish such an accurate description of said Mining Claim as will, if incorporated into a patent, serve fully to identify the premises, and that such reference is made therein to natural objects or permanent monuments as will perpetuate and fix the locus thereof.

I further certify that Five Hundred Dollars worth of labor has been expended or improvements made upon said Mining Claim by claimant or his grantors, an amount equal to for the benefit of each location, and that said improvements consist of

6 Placer workings,
1 Ditch,
1 Plant of dredging machinery,

that the location of said improvements is correctly shown upon this plat, and that no portion of said labor or improvements has been included in the estimate of expenditures upon any other claim.

And I further certify that this is a correct plat of said Mining Claim made in conformity with said original field notes of the survey thereof, and the same is hereby approved.

U.S. Surveyor General's Office, Cheyenne, Wyoming, October 15, 1912

Stephen P. Hannon
U.S. Surveyor General for Wyoming.

470