Click Here for Field Notes

5861

(4-675)

Sheet No 2

Deposited by Claimant $ 430.00 430.00
Cost of Office Work $ ~~120.00~~ 161.34
Amount to be refunded $ ~~310.00~~ 268.66

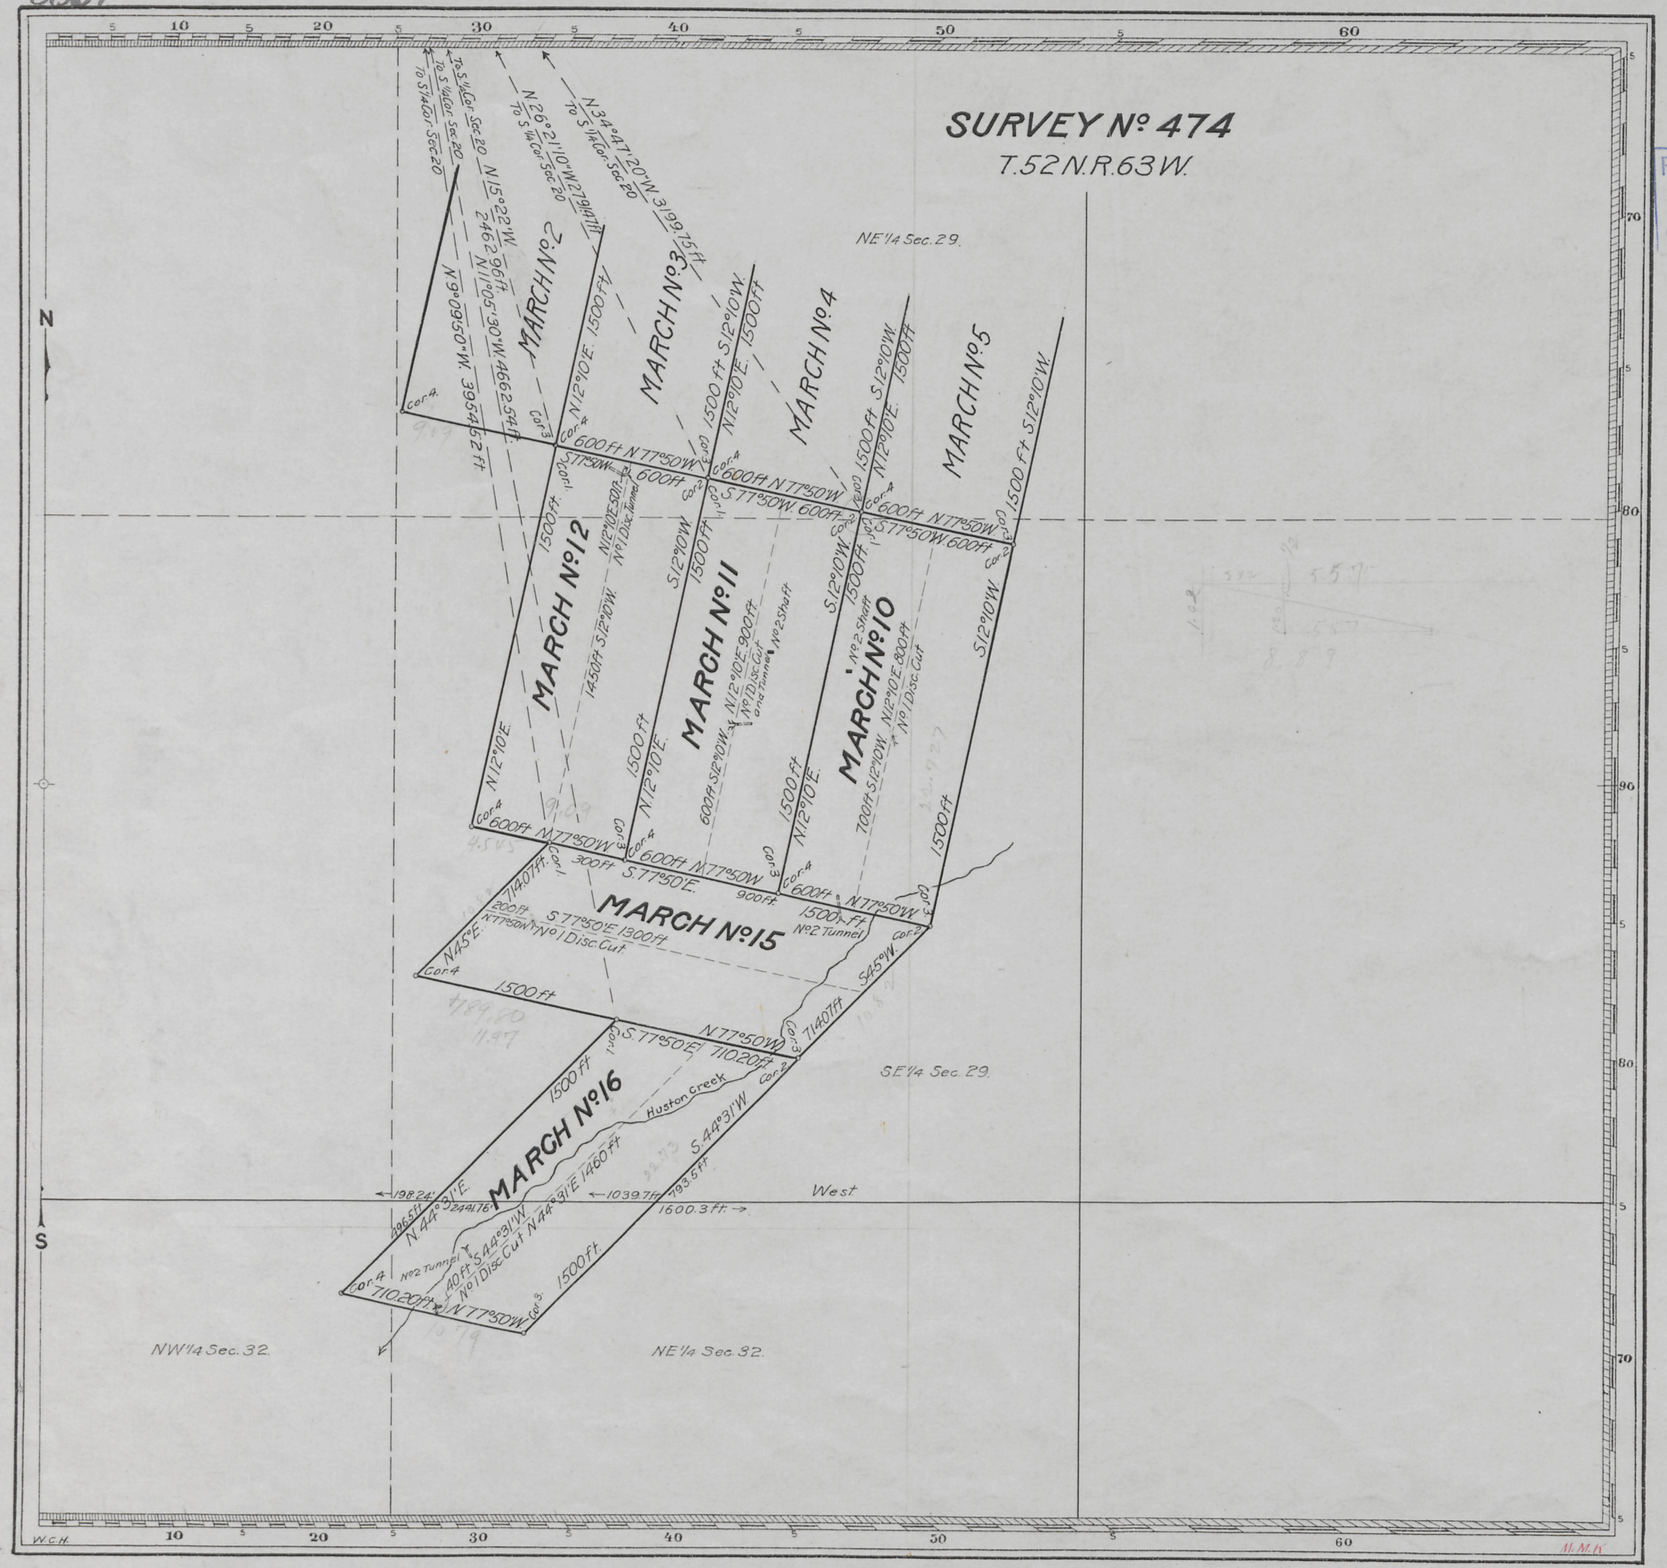

Claim Located as amended November 22 1911

Mineral Survey No 474

L.O.T. No

Crook Land District.

RECEIVED S. G. O.
OCT 28 1912
CHEYENNE, WYO.

PLAT

OF THE CLAIM OF

The Warren Peak Mines Company

KNOWN AS THE

SMUGLAR and Twenty Other Lodes

IN BEAR LODGE MINING DISTRICT, CROOK COUNTY, WYOMING

Containing an Area of 428.411 Acres.

Scale of 500 Feet to the inch.

Variation 14°10'E.

SURVEYED June 1-12 1912 BY

T. Russell Countryman,

U.S. Deputy Mineral Surveyor,

The Original Field Notes of the Survey of the Mining Claim of The Warren Peak Mines Company known as the SMUGLAR and Twenty Other Lodes

from which this plat has been made under my direction, have been examined and approved, and are on file in this Office; and I hereby certify that they furnish such an accurate description of said Mining Claim as will, if incorporated into a patent, serve fully to identify the premises, and that such reference is made therein to natural objects or permanent monuments as will perpetuate and fix the locus thereof.

I further certify that an amount equal to Five Hundred Dollars worth of labor has been expended or improvements made for the benefit of each location upon said Mining Claim by claimant or its grantors, and that said improvements consist of

17 discovery cuts, 1 discovery tunnel, 3 discovery shafts, 2 cuts, 7 tunnels, 5 shafts and 1 road

that the location of said improvements is correctly shown upon this plat, and that no portion of said labor or improvements has been included in the estimate of expenditures upon any other claim.

And I further certify that this is a correct plat of said Mining Claim made in conformity with said original field notes of the survey thereof, and the same is hereby approved.

U.S. Surveyor General's Office.
Cheyenne, Wyoming,
October 5, 1912

Stephen P. Stamon
U.S. Surveyor General for Wyoming

ENT. NO. ..... NOTES
PAT. NO. 381787 V .....
C. S. NO. 200 & 201 P .....

474-A

5

77

(4-675)

Sheet No 1.

Deposited by Claimant $430.00 — 430.00
Cost of Office Work ~~$120.00~~ — 161.34
Amount to be refunded ~~$370.00~~ — 268.66

Accession No. 5860

SURVEY No 474

T. 52 N. R. 63 W.

U.S. Geological Survey Monument

SMUGLAR No 3
SMUGLAR No 2
SMUGLAR No 4
SMUGLAR No 1
SMUGLAR No 5
SMUGLAR
SMUGLAR No 6
SMUGLAR No 10
SMUGLAR No 7
SMUGLAR No 8
SMUGLAR No 9
MARCH No 1
MARCH No 2
MARCH No 3
MARCH No 4
MARCH No 5
MARCH No 12
MARCH No 11
MARCH No 10

S.W¼ Sec. 20.
SE¼ Sec. 20
N.E¼ Sec. 29
NW¼ Sec. 28
N.W¼ Sec. 29
S.W¼ Sec. 29

County Road
No 2 Road
No 2 Tunnel
No 2 Shaft
No 3 Shaft
No 4 Shaft
No 5 Shaft
No 1 Disc Shaft
No 1 Disc Cut
No 2 Tunnel
No 2 Cut
Spring
House
Office
Corral
Cor. 1 S¼ Cor. Sec. 20
Cor. 2 N¼ Cor. Sec. 29
E¼ Cor. Sec. 29

N. 89°46' W. 2640 ft.

Claim Located as amended November 22, 1911.

Mineral Survey No. 474

Lot No.

Crook Land District.

RECEIVED S. G. O.
OCT 28 1912
CHEYENNE, WYO.

PLAT

OF THE CLAIM OF

The Warren Peak Mines Company

KNOWN AS THE

SMUGLAR and Twenty Other Lodes

IN BEAR LODGE MINING DISTRICT, CROOK COUNTY, WYOMING

Containing an Area of 428.411 Acres.

Scale of 500 Feet to the inch.

Variation 14°10' E.

SURVEYED June 1-12, 1912 BY

T. Russell Countryman, U.S. Deputy Mineral Surveyor,

The Original Field Notes of the Survey of the Mining Claim of The Warren Peak Mines Company known as the

SMUGLAR and Twenty Other Lodes

from which this plat has been made under my direction, have been examined and approved, and are on file in this Office; and I hereby certify that they furnish such an accurate description of said Mining Claim as will, if incorporated into a patent, serve fully to identify the premises, and that such reference is made therein to natural objects or permanent monuments as will perpetuate and fix the locus thereof.

I further certify that Five Hundred Dollars worth of labor has been expended or improvements made upon said Mining Claim by claimant or its grantors, and that said improvements consist of (an amount equal to for the benefit of each location)

17 discovery cuts, 1 discovery tunnel, 3 discovery shafts, 2 cuts, 7 tunnels, 5 shafts and 1 road

that the location of said improvements is correctly shown upon this plat, and that no portion of said labor or improvements has been included in the estimate of expenditures upon any other claim.

And I further certify that this is a correct plat of said Mining Claim made in conformity with said original field notes of the survey thereof, and the same is hereby approved.

U.S. Surveyor Generals Office, Cheyenne, Wyoming, October 5, 1912.

Stephen P. Soamons
U.S. Surveyor General for Wyoming.

C. n. 3.

474

ENT. NO. 08916 NOTES

PAT. NO. ---- V ----

C. S. NO. 200 & 201 P ----

381,757 all except Smuglars No 8 & No. 9.
431,028 Smuglars No 8 & 9