5

Click Here for Field Notes

84

(4-675)

5866

Deposited by Claimant	$60.00
Cost of Office Work	34.55
Amount to be refunded	25.45

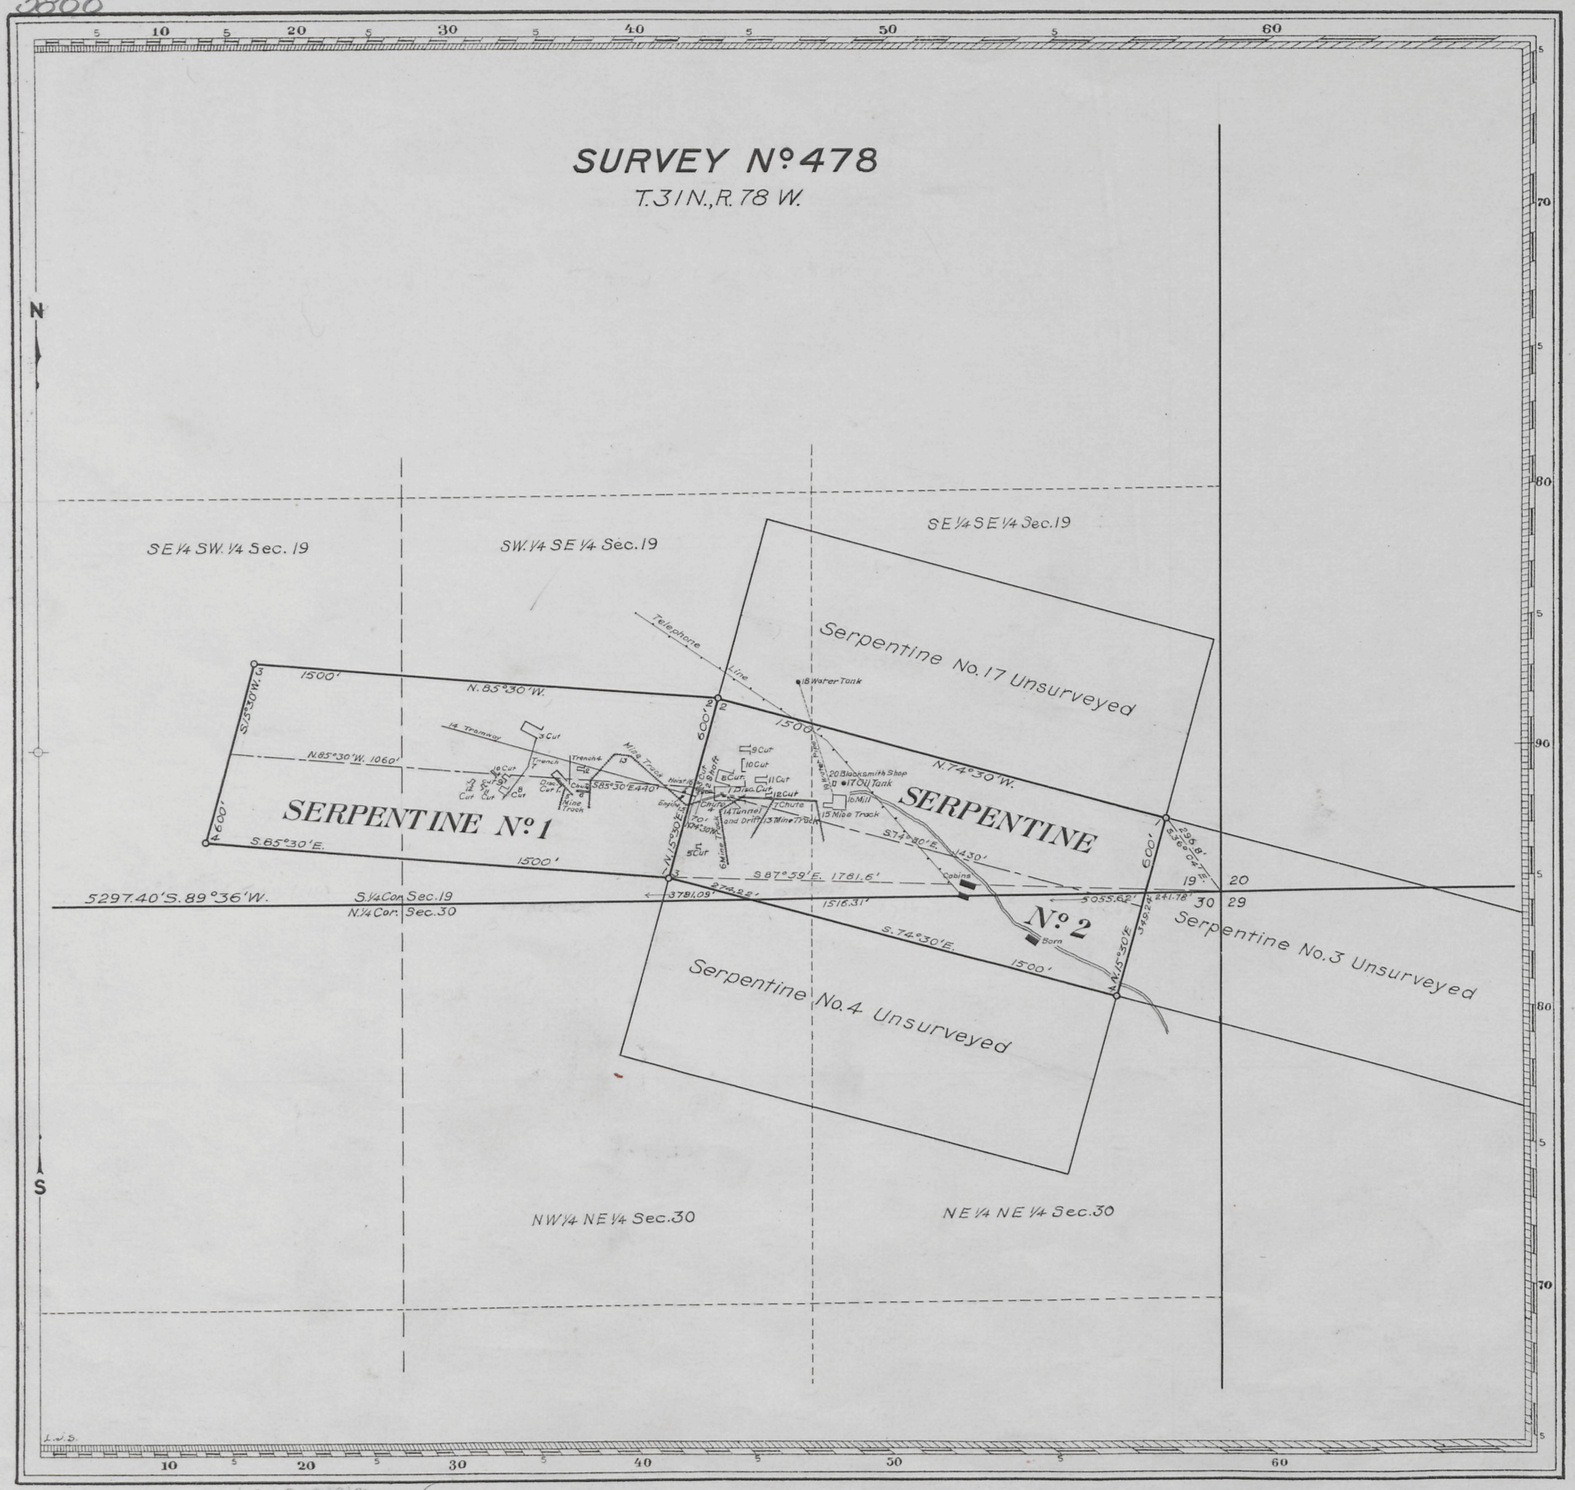

Claim Located September 3, 1912

Mineral Survey No. 478

L.O.T. No.

Douglas Land District.

PLAT

OF THE CLAIM OF

Wyoming Consolidated Asbestos Compny

KNOWN AS THE

SERPENTINE No. 1 AND
SERPENTINE No. 2 LODES

IN Casper Mountain MINING DISTRICT,
Natrona COUNTY, Wyoming
Containing an Area of 40.943 Acres.
Scale of 400 Feet to the inch.
Variation 15°30' E.
SURVEYED September 20, 1912 BY
Albert B. Bartlett,
U.S. Deputy Mineral Surveyor,

The Original Field Notes of the Survey of the Mining Claim of

known as the Serpentine No. 1 and
Serpentine No. 2 Lodes

from which this plat has been made under my direction, have been examined and approved, and are on file in this Office; and I hereby certify that they furnish such an accurate description of said Mining Claim as will, if incorporated into a patent, serve fully to identify the premises, and that such reference is made therein to natural objects or permanent monuments as will perpetuate and fix the locus thereof.

I further certify that an amount equal to Five Hundred Dollars worth of labor has been expended or improvements made upon each location of said Mining Claim by claimant or its grantors, and that said improvements consist of

2 discovery cuts, 2 trenches, 1 shaft, 3 chutes, 1 oil tank, 1 water tank, 1 steam engine, 1 tramway, 1 hoist, 1 water pipe, 14 cuts, 1 mill, 1 tunnel, 5 tracks, 1 blacksmith shop.

that the location of said improvements is correctly shown upon this plat, and that no portion of said labor or improvements has been included in the estimate of expenditures upon any other claim.

And I further certify that this is a correct plat of said Mining Claim made in conformity with said original field notes of the survey thereof, and the same is hereby approved.

U.S. Surveyor General's Office.
Cheyenne Wyoming
February 8, 1913

Alpheus. Patanson.
U.S. Surveyor General for

478 #137

ENT. NO. 030403 NOTES
PAT. NO. 899221 V
C. S. NO. 137 P