Click Here for Field Notes

(4-675)

5884

Amount of Deposit $30.00
Cost $18.53
Amount to be refunded $11.47

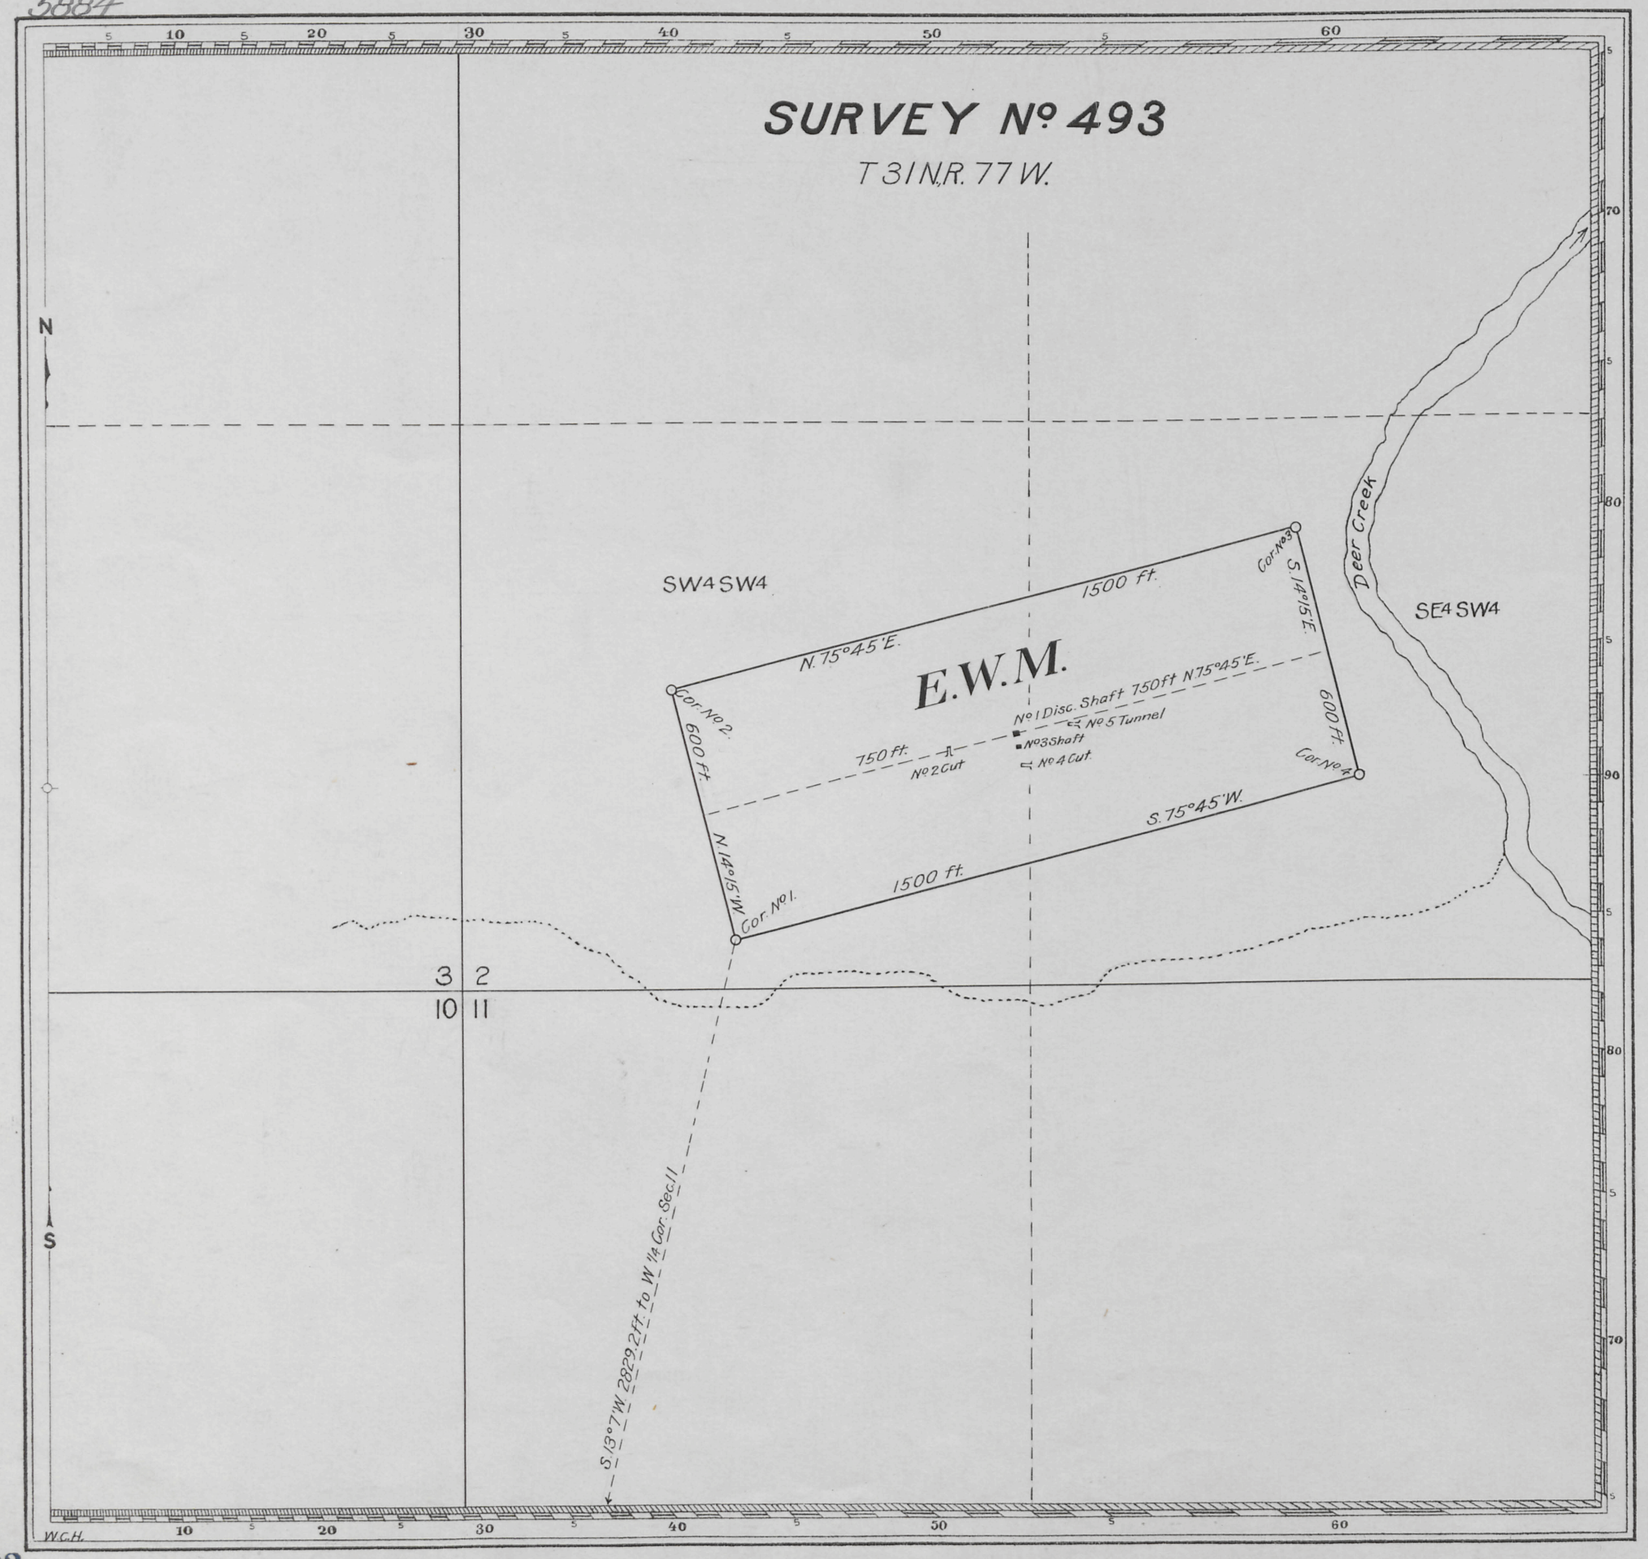

Claim Located as amended June 20 1914.

Mineral Survey Nº 493.

Lot Nº

Douglas Land District.

PLAT

OF THE CLAIM OF

Mary B. Trachsel

KNOWN AS THE

E.W.M. Lode

IN Unorganized MINING DISTRICT,
CONVERSE COUNTY, WYOMING
Containing an Area of 20.661 Acres.
Scale of 300 Feet to the inch.
Variation 16°5' E.
SURVEYED June 25-26 1914 BY
Robert Z. McCoy,
U.S. Mineral Surveyor,

The Original Field Notes of the Survey of the Mining Claim of
MARY M. TRACHSEL
known as the

E.W.M. Lode

from which this plat has been made under my direction, have been examined and approved, and are on file in this Office; and I hereby certify that they furnish such an accurate description of said Mining Claim as will, if incorporated into a patent, serve fully to identify the premises, and that such reference is made therein to natural objects or permanent monuments as will perpetuate and fix the locus thereof.

I further certify that an amount equal to Five Hundred Dollars worth of labor has been expended or improvements made upon said Mining Claim by claimant or her grantors, and that said improvements consist of

1 Discovery Shaft, 2 Cuts, 1 Shaft and 1 Tunnel;

that the location of said improvements is correctly shown upon this plat, and that no portion of said labor or improvements has been included in the estimate of expenditures upon any other claim.

And I further certify that this is a correct plat of said Mining Claim made in conformity with said original field notes of the survey thereof, and the same is hereby approved.

U.S. Surveyor General's Office.
Cheyenne, Wyoming.
October 6, 1914.

Charles L. Decker
U.S. Surveyor General for
Wyoming.

H.M.T.

493

ENT. NO. ..... NOTES
PAT. NO. ..... V .....
C. S. NO. 141 P .....