Click Here for Field Notes

7A

Deposited by Claimant 125.00
Cost of Office Work 42.68
Amount to be Refunded 82.32

(4-675) SHEET No. 1

5892

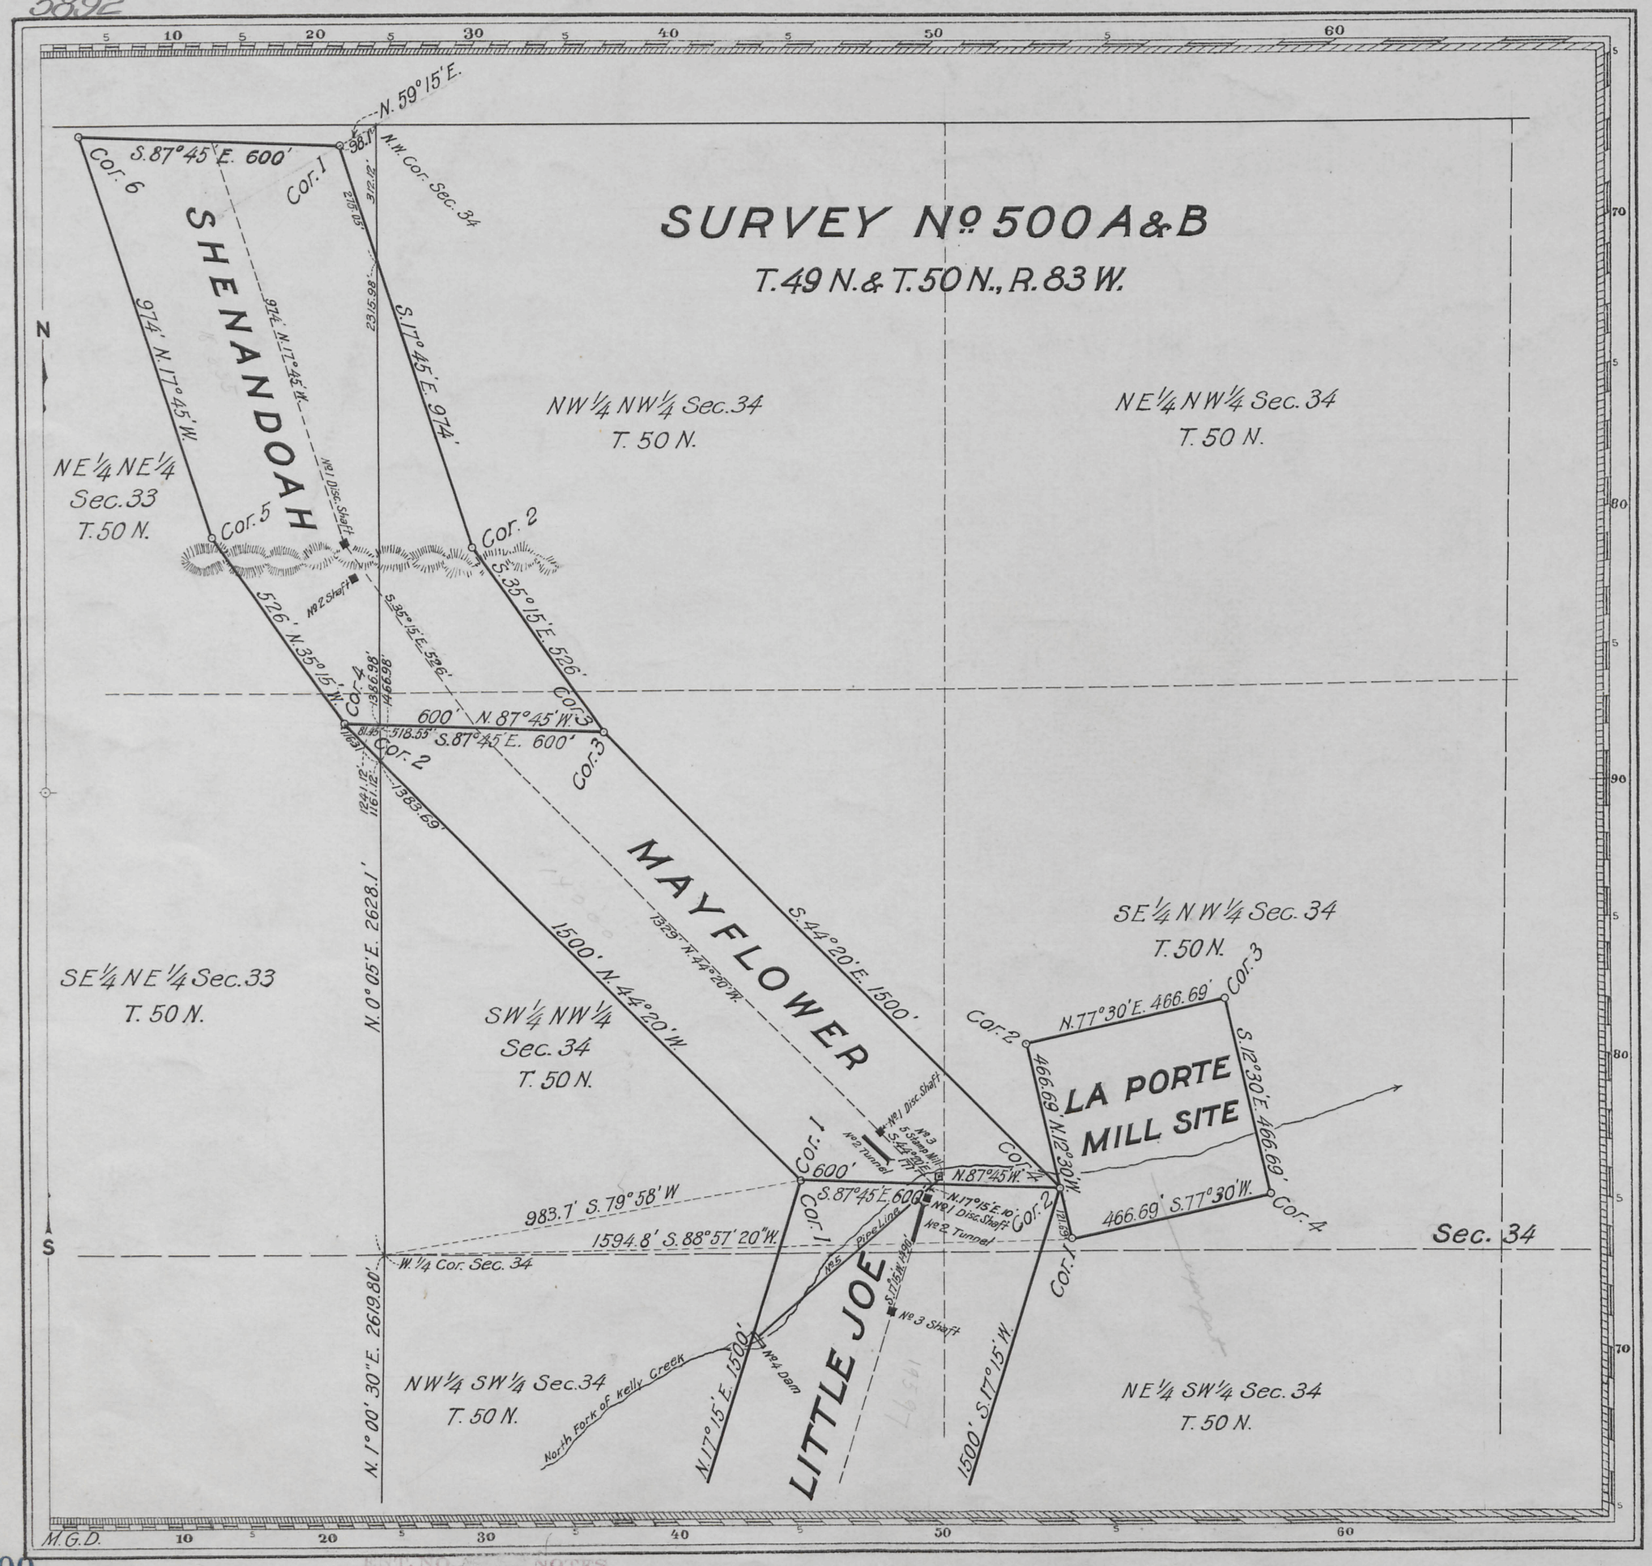

Claim Located (Amended) April 23 & 24, 1915

Mineral Survey No. 500 A&B

L.O.T. No.

Buffalo Land District.

PLAT

OF THE CLAIM OF

THE KELLY CREEK MINING COMPANY

KNOWN AS THE

SHENANDOAH, MAYFLOWER, LITTLE JOE, LOQUATIOUS AND No. 3 LODES AND THE LA PORTE MILL SITE

IN UNORGANIZED MINING DISTRICT, JOHNSON COUNTY, WYOMING

Containing an Area of 83.920 Acres.

Scale of 300 Feet to the inch.

Variation N. 16° 35' E.

SURVEYED June 8-14, 1915 BY

Robert Z. McCoy

U.S. Mineral Surveyor,

The Original Field Notes of the Survey of the Mining Claim of THE KELLY CREEK MINING COMPANY known as the SHENANDOAH, MAYFLOWER, LITTLE JOE, LOQUATIOUS AND No. 3 LODES AND THE LA PORTE MILL SITE

from which this plat has been made under my direction, have been examined and approved, and are on file in this Office; and I hereby certify that they furnish such an accurate description of said Mining Claim as will, if incorporated into a patent, serve fully to identify the premises, and that such reference is made therein to natural objects or permanent monuments as will perpetuate and fix the locus thereof.

I further certify that an amount equal to Five Hundred Dollars worth of labor has been expended or improvements made for the benefit of each location upon said Mining Claim by claimant or its grantors, and that said improvements consist of 5 Discovery Shafts, 3 Shafts 2 Tunnels, 1 Dam, 1 Pipe Line and 1 Stamp Mill

that the location of said improvements is correctly shown upon this plat, and that no portion of said labor or improvements has been included in the estimate of expenditures upon any other claim.

And I further certify that this is a correct plat of said Mining Claim made in conformity with said original field notes of the survey thereof, and the same is hereby approved.

U.S. Surveyor General's Office Charles L. Decker

Cheyenne, Wyoming
August 26, 1915

U.S. Surveyor General for Wyoming

R.M.T.

500

#10I & 104

ENT. NO. ... NOTES
PAT. NO. 552300
C. S. NO. 10V-104

6

7

7B

Deposited by Claimant	125.00
Cost of Office Work	42.68
Amount to be Refunded	82.32

5893

(4,675) SHEET No 2

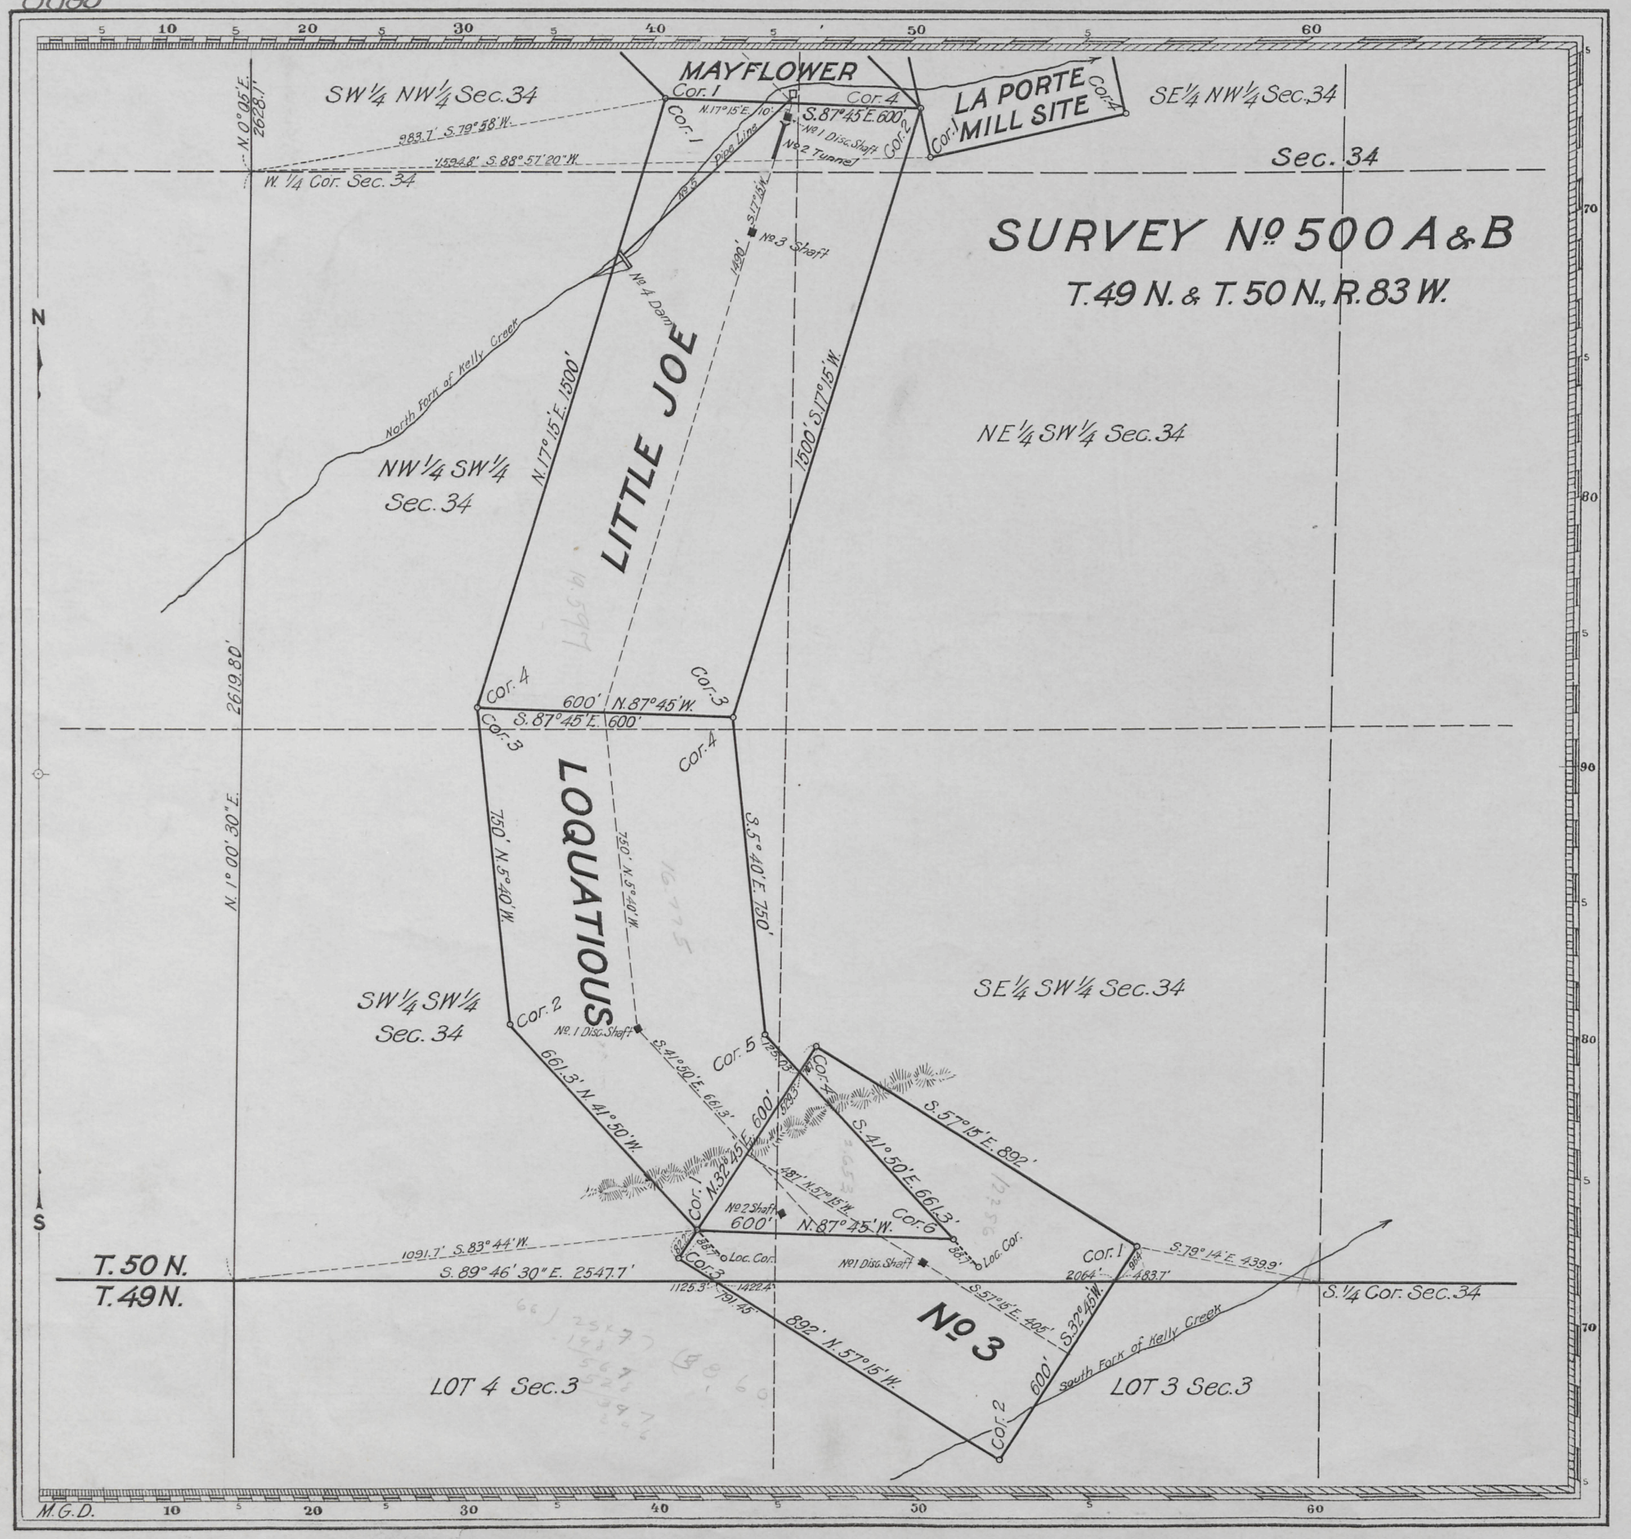

Claim Located (Amended) April 23 & 24, 1915

Mineral Survey No 500 A & B

L.O.T. No

Buffalo Land District.

PLAT

OF THE CLAIM OF

THE KELLY CREEK MINING COMPANY

KNOWN AS THE

SHENANDOAH, MAYFLOWER, LITTLE JOE, LOQUATIOUS AND No 3 LODES AND THE LA PORTE MILL SITE

IN UNORGANIZED MINING DISTRICT,
JOHNSON COUNTY, WYOMING

Containing an Area of 83.920 Acres.

Scale of 300 Feet to the inch.

Variation N. 16° 35' E.

SURVEYED JUNE 8-14, 1915 BY
Robert Z. McCoy,
U.S. Mineral Surveyor,

The Original Field Notes of the Survey of the Mining Claim of THE KELLY CREEK MINING COMPANY known as the SHENANDOAH, MAYFLOWER, LITTLE JOE, LOQUATIOUS AND No 3 LODES AND THE LA PORTE MILL SITE

from which this plat has been made under my direction, have been examined and approved, and are on file in this Office; and I hereby certify that they furnish such an accurate description of said Mining Claim as will, if incorporated into a patent, serve fully to identify the premises, and that such reference is made therein to natural objects or permanent monuments as will perpetuate and fix the locus thereof.

I further certify that an amount equal to Five Hundred Dollars worth of labor has been expended or improvements made for the benefit of each location upon said Mining Claim by claimant or its grantors, and that said improvements consist of 5 Discovery Shafts, 3 Shafts, 2 Tunnels, 1 Dam, 1 Pipe Line and 1 Stamp Mill

that the location of said improvements is correctly shown upon this plat, and that no portion of said labor or improvements has been included in the estimate of expenditures upon any other claim.

And I further certify that this is a correct plat of said Mining Claim made in conformity with said original field notes of the survey thereof, and the same is hereby approved.

U.S. Surveyor General's Office
Cheyenne, Wyoming
August 26, 1915

Charles L. Decker
U.S. Surveyor General for Wyoming

R. M. T.

500-A #104

ENT. NO. 09143 NOTES
PAT. NO. 552300 FOT 500A-Only
C. S. NO. 104 P