6

Click Here for Field Notes

11

(4-675)

5894

Deposited by Claimant	270.00
Cost of Office Work	52.18
Amount to be Refunded	217.82

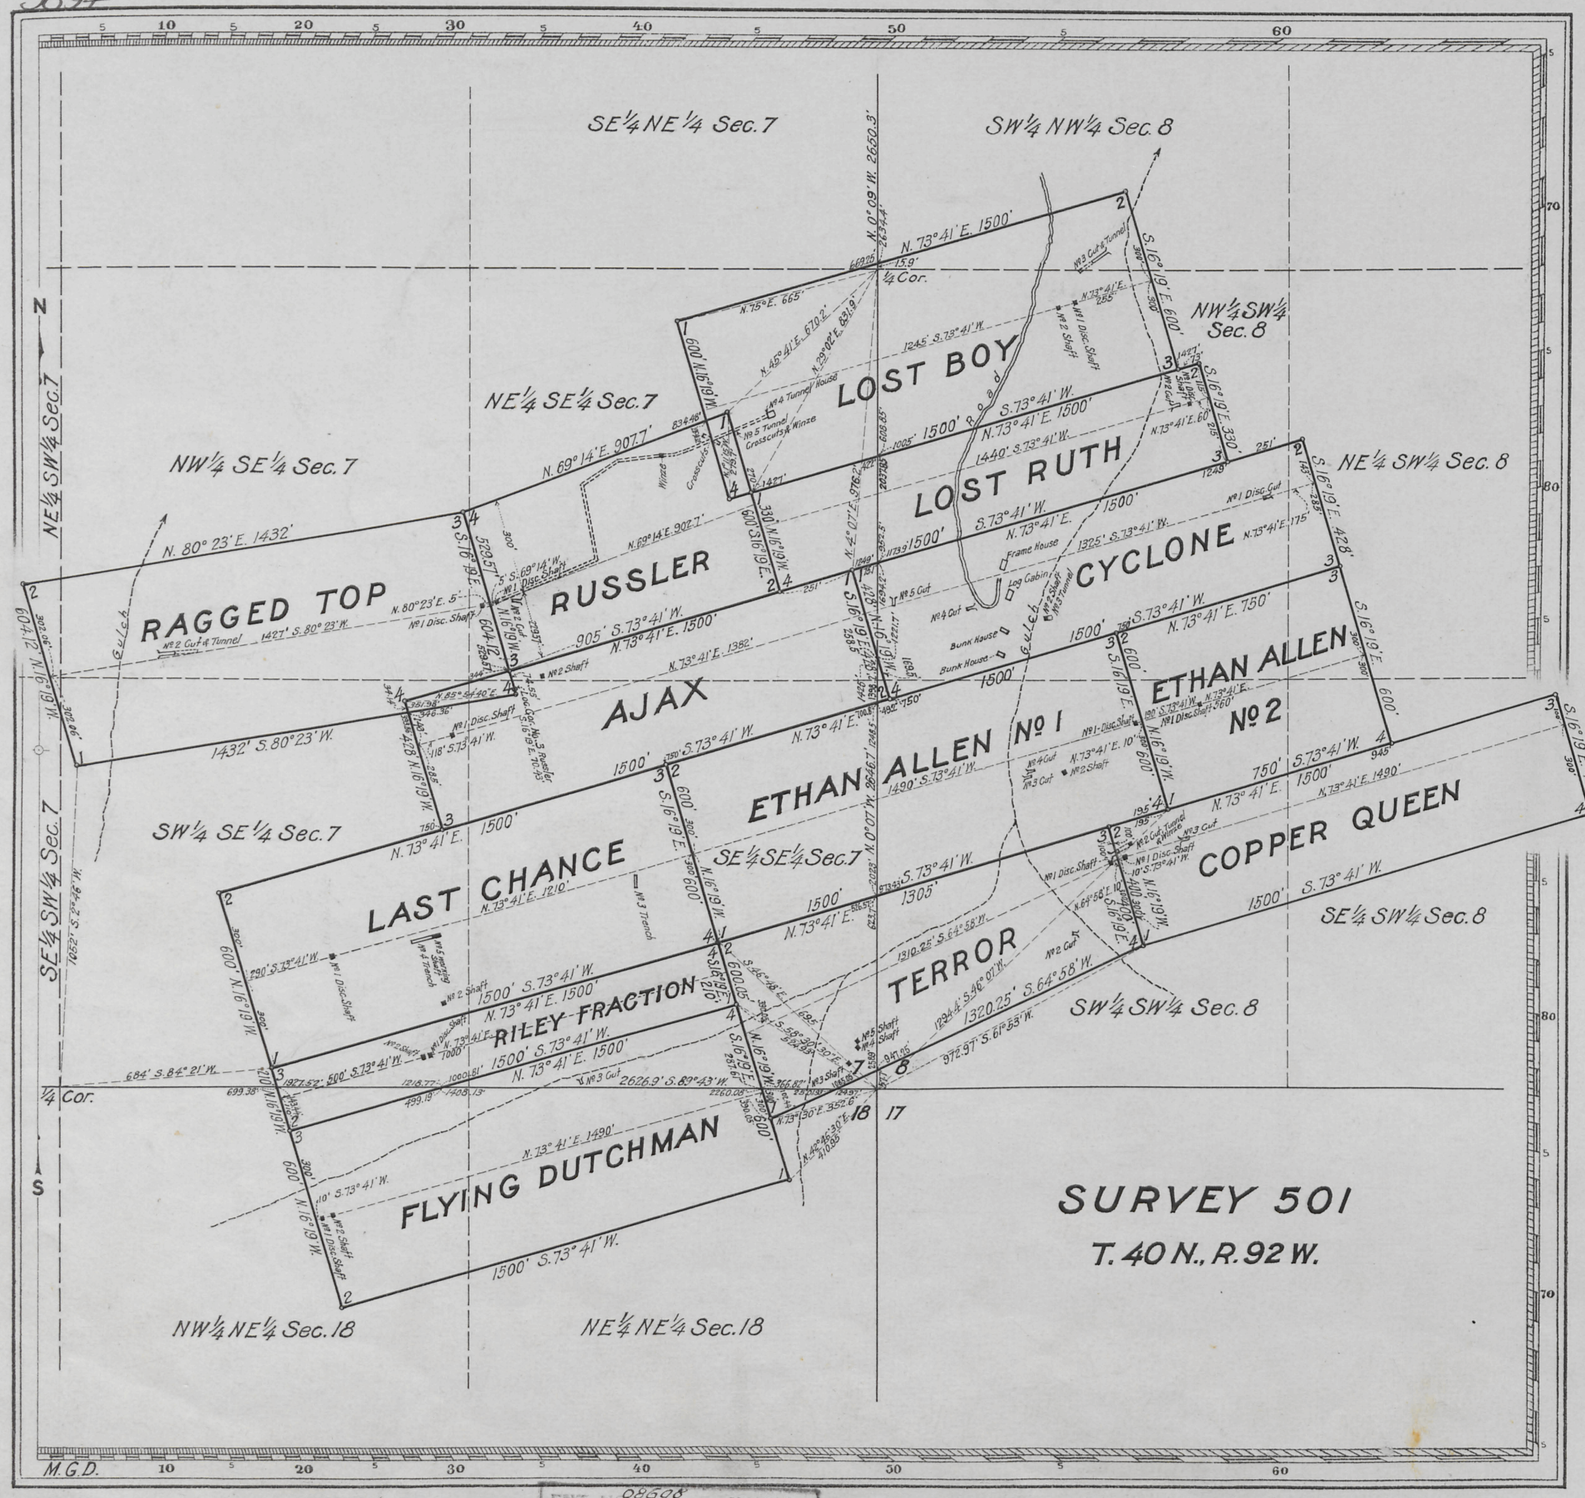

Claim Located (Amended) August 24, 1915

Mineral Survey No. 501

L.O.T. No.

Douglas Land District.

PLAT

OF THE CLAIM OF

THE BIG HORN COPPER MINING AND DEVELOPING COMPANY

KNOWN AS THE

Copper Queen, Terror, Flying Dutchman, Riley Fraction, Last Chance, Ethan Allen No. 1, Ethan Allen No. 2, Cyclone, Ajax, Ragged Top, Russler, Lost Ruth and Lost Boy Lodes

IN COPPER MOUNTAIN MINING DISTRICT, FREMONT COUNTY, WYOMING

Containing an Area of 200.38 Acres.

Scale of 400 Feet to the inch.

Variation N. 17° 30' E.

SURVEYED SEPTEMBER 10-15 1915 BY ROBERT Z. McCOY, U.S. Mineral Surveyor,

The Original Field Notes of the Survey of the Mining Claim of

known as the Copper Queen, Terror, Flying Dutchman, Riley Fraction, Last Chance, Ethan Allen No. 1, Ethan Allen No. 2, Cyclone, Ajax, Ragged Top, Russler, Lost Ruth and Lost Boy Lodes

from which this plat has been made under my direction, have been examined and approved, and are on file in this Office; and I hereby certify that they furnish such an accurate description of said Mining Claim as will, if incorporated into a patent, serve fully to identify the premises, and that such reference is made therein to natural objects or permanent monuments as will perpetuate and fix the locus thereof.

I further certify that Five Hundred Dollars (or amount equal to) worth of labor has been expended (for the benefit of each location) or improvements made upon said Mining Claim by claimant or its grantors, and that said improvements consist of 12 Discovery Shafts, 1 Discovery Cut, 10 Shafts, 1-2 Compartment Shaft, 12 Cuts, 2 Trenches, 5 Tunnels, 1 Rock Tunnel House, 1 Frame Kitchen, 1 Log Cabin, 2 Frame Bunkhouses, 2 Winzes, 1 crosscut that the location of said improvements is correctly shown upon this plat, and that no portion of said labor or improvements has been included in the estimate of expenditures upon any other claim.

And I further certify that this is a correct plat of said Mining Claim made in conformity with said original field notes of the survey thereof, and the same is hereby approved.

U.S. Surveyor General's Office, Cheyenne, Wyoming, October 5, 1915

Charles L. Decker, U.S. Surveyor General for Wyoming

H.M.T.

501

#37

37

ENT. NO. 08608 NOTES

PAT. NO. 785730 V.

C. S. NO. 37 P.