Click Here for Field Notes

accession no. 5900

(4-675)

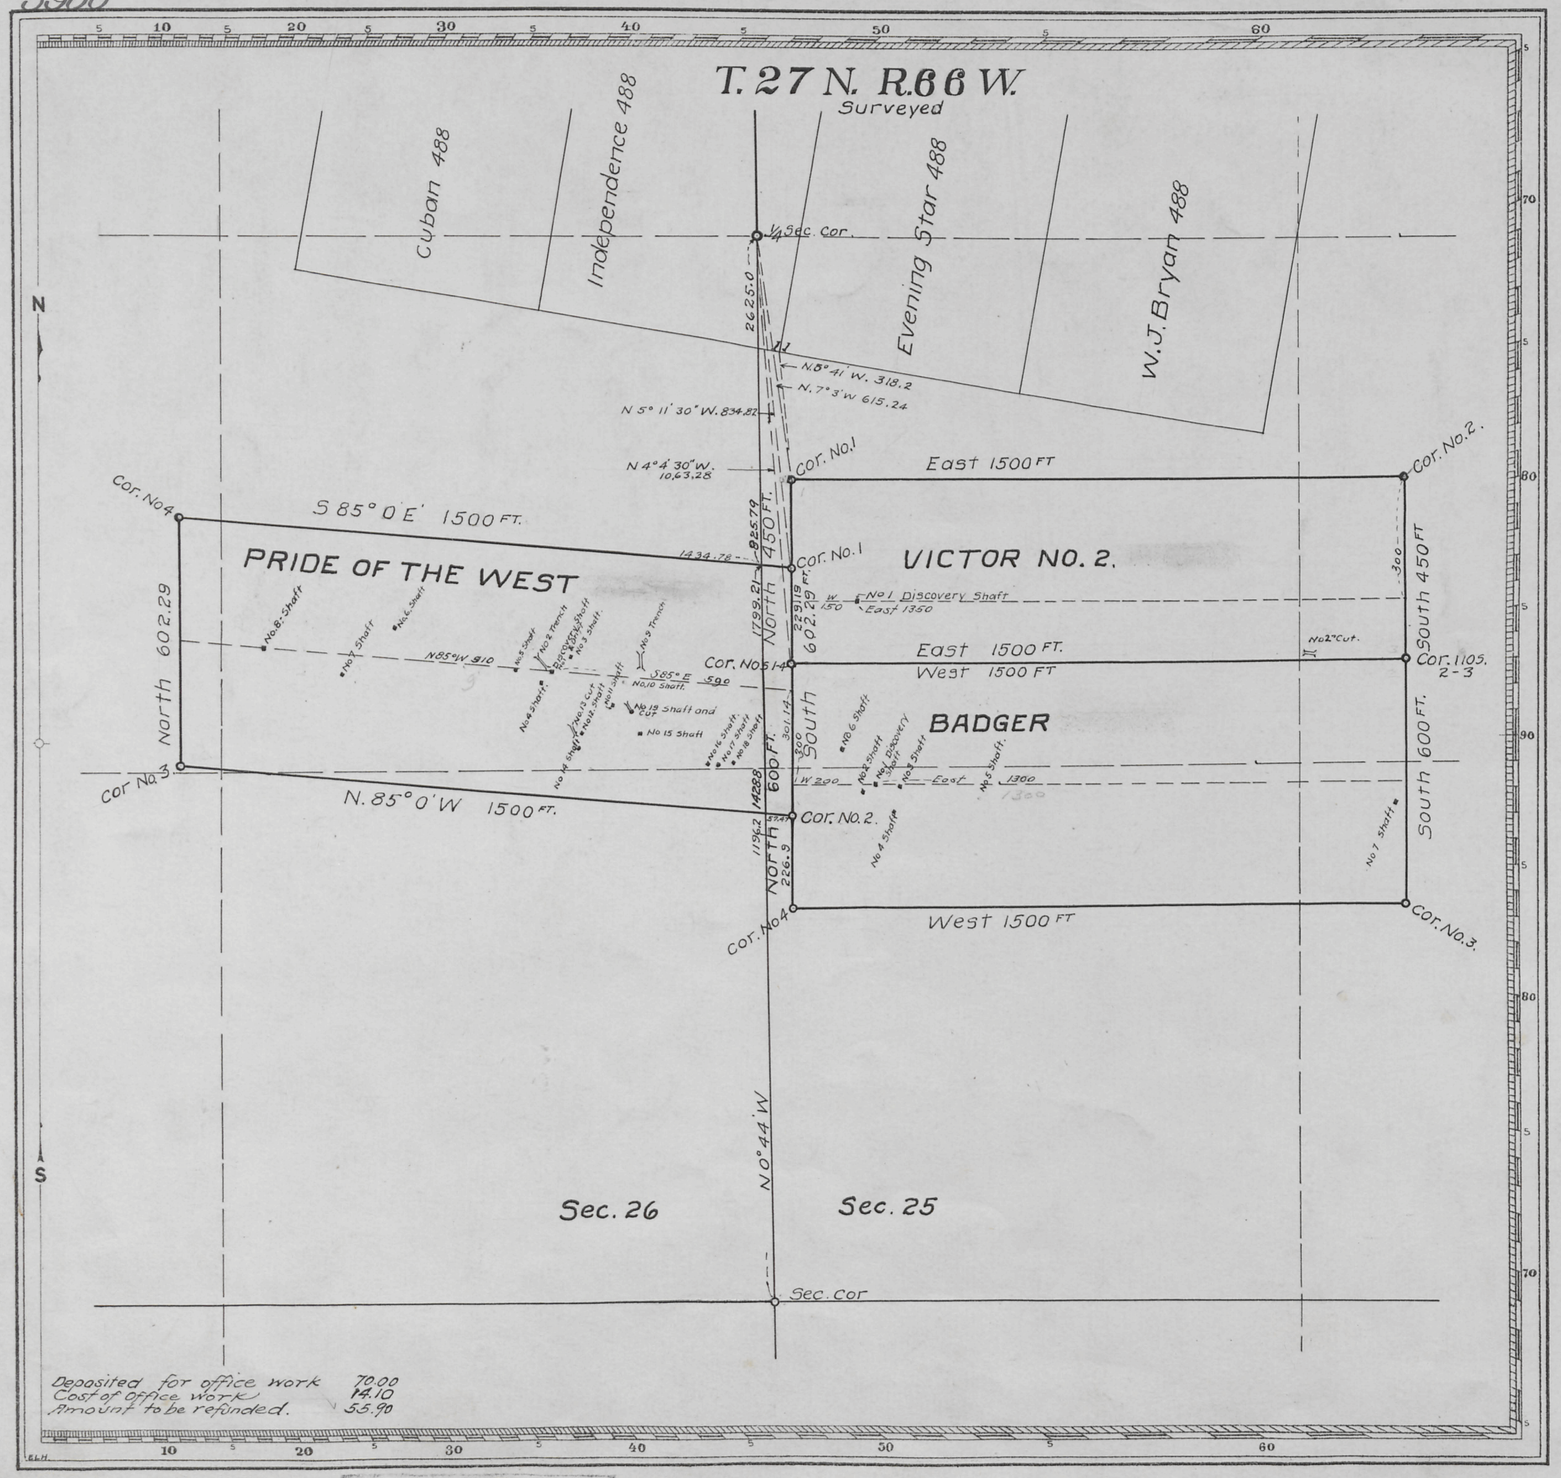

Deposited for office work 70.00
Cost of office work 14.10
Amount to be refunded. 55.90

Pride of the West, Badger and Claim Located Victor No 2. Amended Nov. 6 1916 ~~490~~

Mineral Survey No. 507

L.O.T. No.

Cheyenne, Wyoming Land District.

PLAT

OF THE CLAIM OF

Victoria A.D. Johnson

KNOWN AS THE

PRIDE OF THE WEST, BADGER, AND VICTOR NO. 2 LODES

IN Platte Canyon (unorg) MINING DISTRICT,
Platte COUNTY.

Containing an Area of _____ Acres.

Scale of 300 Feet to the inch.

Variation N. 15° 0' E

SURVEYED December 12th - 15th 1916 BY

ROBERT Z. McCOY U.S. Mineral Surveyor,

The Original Field Notes of the Survey of the Mining Claim of VICTORIA A.D. JOHNSON known as the PRIDE OF THE WEST BADGER AND VICTOR NO 2 LODES.

from which this plat has been made under my direction, have been examined and approved, and are on file in this Office; and I hereby certify that they furnish such an accurate description of said Mining Claim as will, if incorporated into a patent, serve fully to identify the premises, and that such reference is made therein to natural objects or permanent monuments as will perpetuate and fix the locus thereof.

I further certify that an amount equal to Five Hundred Dollars worth of labor has been expended or improvements made upon said Mining Claim by claimant or her grantors, and that said improvements consist of 3 discovery shafts, 21 Shafts, 1 cross cut, 2 cuts and 2 trenches.

that the location of said improvements is correctly shown upon this plat, and that no portion of said labor or improvements has been included in the estimate of expenditures upon any other claim.

And I further certify that this is a correct plat of said Mining Claim made in conformity with said original field notes of the survey thereof, and the same is hereby approved.

U.S. Surveyor General's Office
Cheyenne Wyo.
February 15, 1917.

Charles L. Decker
U.S. Surveyor General for Wyoming.

ENT. NO 020237 NOTES
PAT. NO. 651007 ~~Oct 19, 1918~~ V.
G. S. NO. 162 ~~164~~ P.

507