Amount deposited for office work 30.00
Cost of office work 20.94
Refund 9.06

Click Here for Field Notes

(4-675)

5901

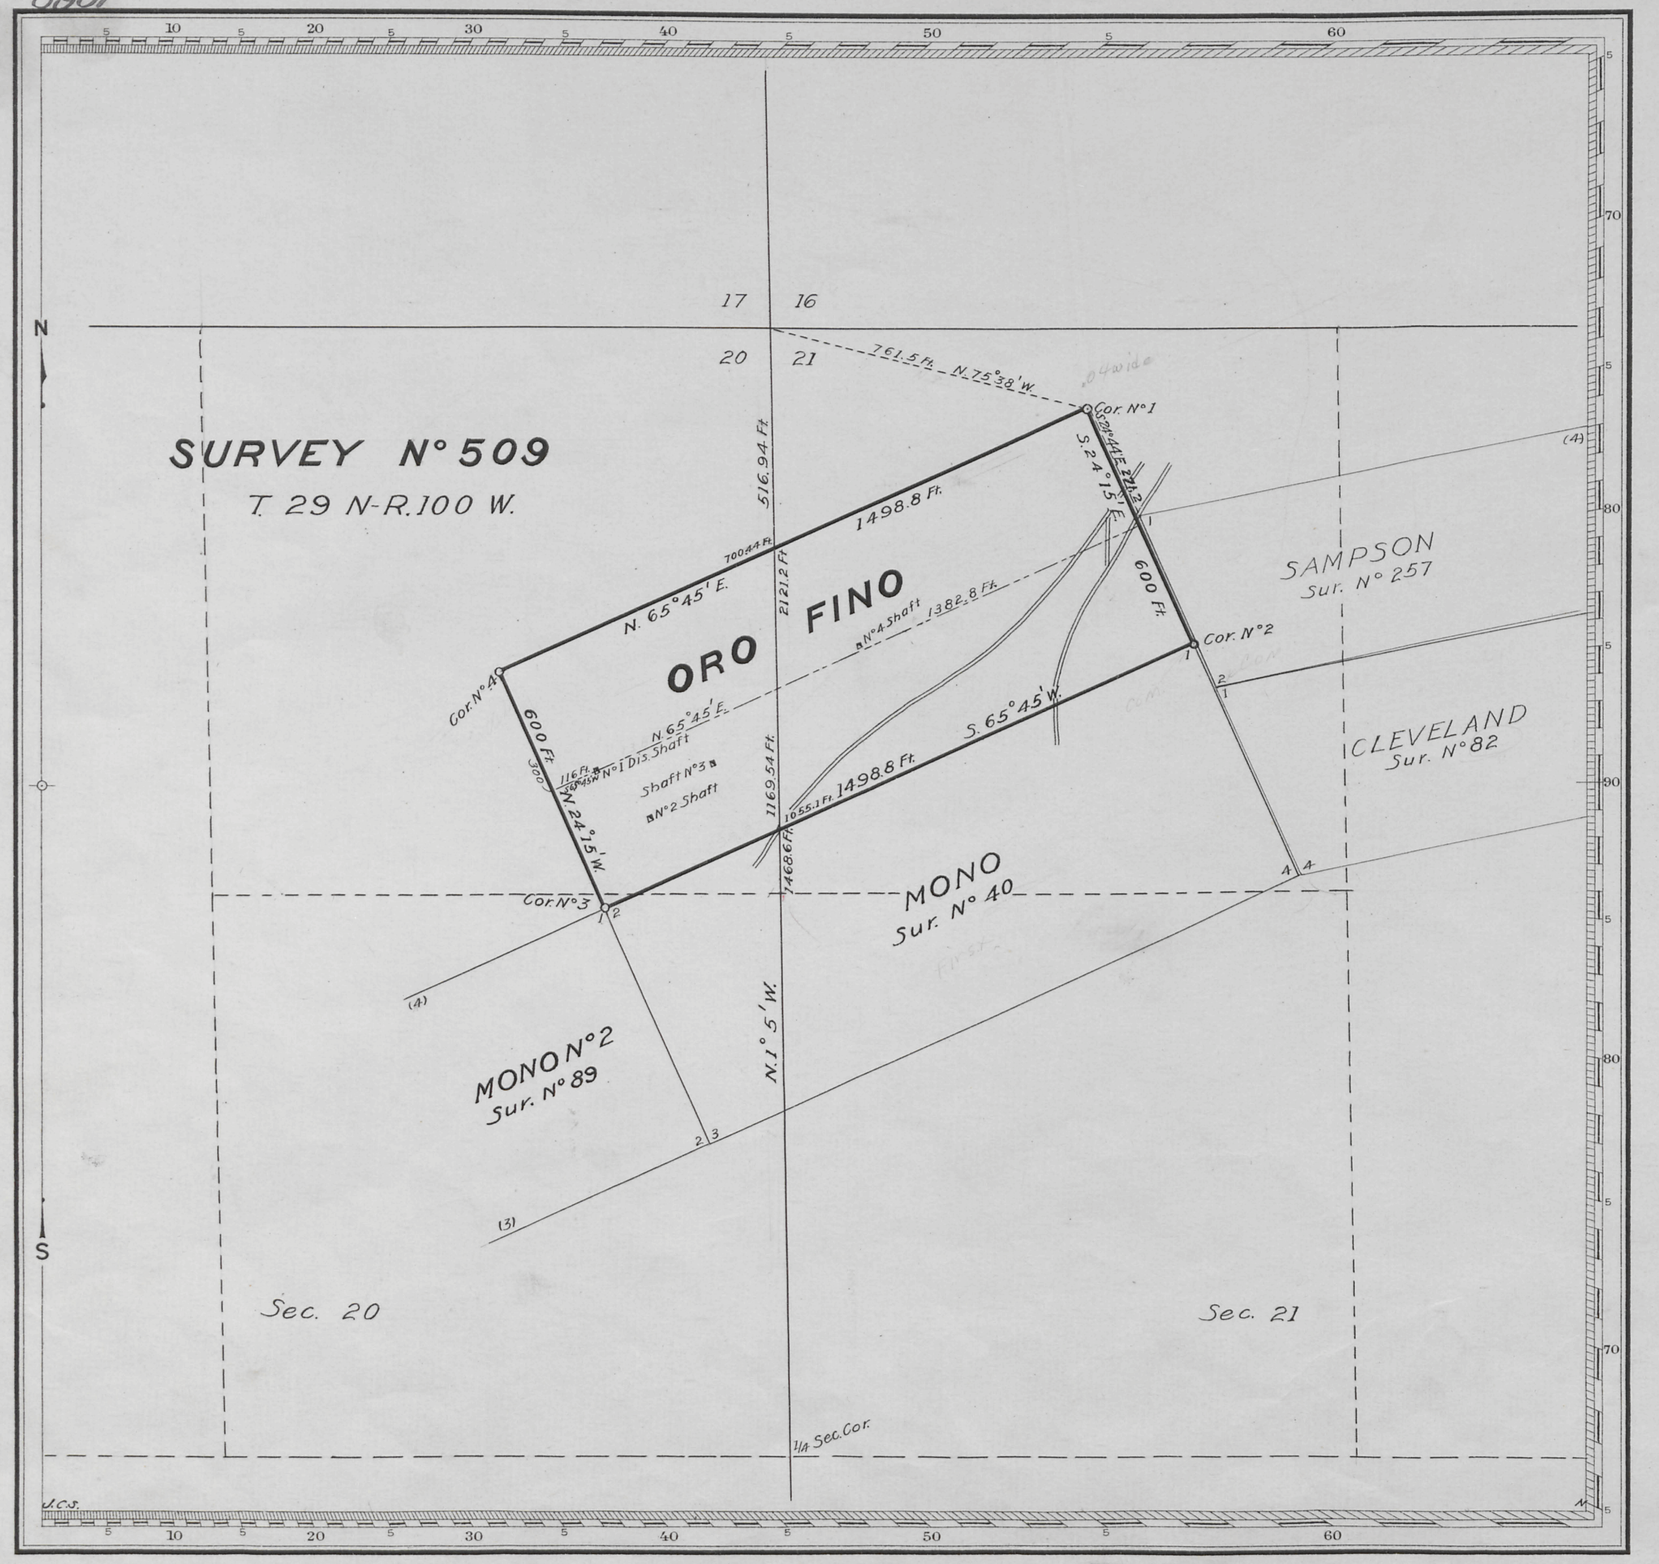

Claim Located as amended November 7-1916

Mineral Survey No. 509

Lot No.

Lander Land District.

PLAT

OF THE CLAIM OF

Federal Gold Mining Company

KNOWN AS THE

ORO FINO LODE

IN AN UNORGANIZED MINING DISTRICT, FREMONT COUNTY, WYOMING

Containing an Area of _____ Acres.

Scale of 300 Feet to the inch.

Variation 16°50' E.-17° E.

SURVEYED NOVEMBER 7, 1917, 10, 1918 BY Guy W. Higby,

U.S. ~~Deputy~~ Mineral Surveyor,

The Original Field Notes of the Survey of the Mining Claim of

known as the ORO FINO LODE

from which this plat has been made under my direction, have been examined and approved, and are on file in this Office; and I hereby certify that they furnish such an accurate description of said Mining Claim as will, if incorporated into a patent, serve fully to identify the premises, and that such reference is made therein to natural objects or permanent monuments as will perpetuate and fix the locus thereof.

I further certify that an amount equal to Five Hundred Dollars worth of labor has been expended or improvements made upon said Mining Claim by claimant _____ or its _____ grantors and that said improvements consist of 4 shafts

that the location of said improvements is correctly shown upon this plat, and that no portion of said labor or improvements has been included in the estimate of expenditures upon any other claim.

And I further certify that this is a correct plat of said Mining Claim made in conformity with said original field notes of the survey thereof, and the same is hereby approved.

U.S. Surveyor General's Office. Charles L. Decker

Cheyenne, Wyoming — U.S. Surveyor General for

March 26, 1920 — Wyoming

ENT. NO. 012487 NOTES
Apr 24 22.
PAT. NO. See 583 V.
O. S. NO. 24-25 P.

509.