Click Here for Field Notes

5921

(4-675)

Deposited for office work	$170.00
Cost of office work	55.16
Amt. to be refunded	114.84

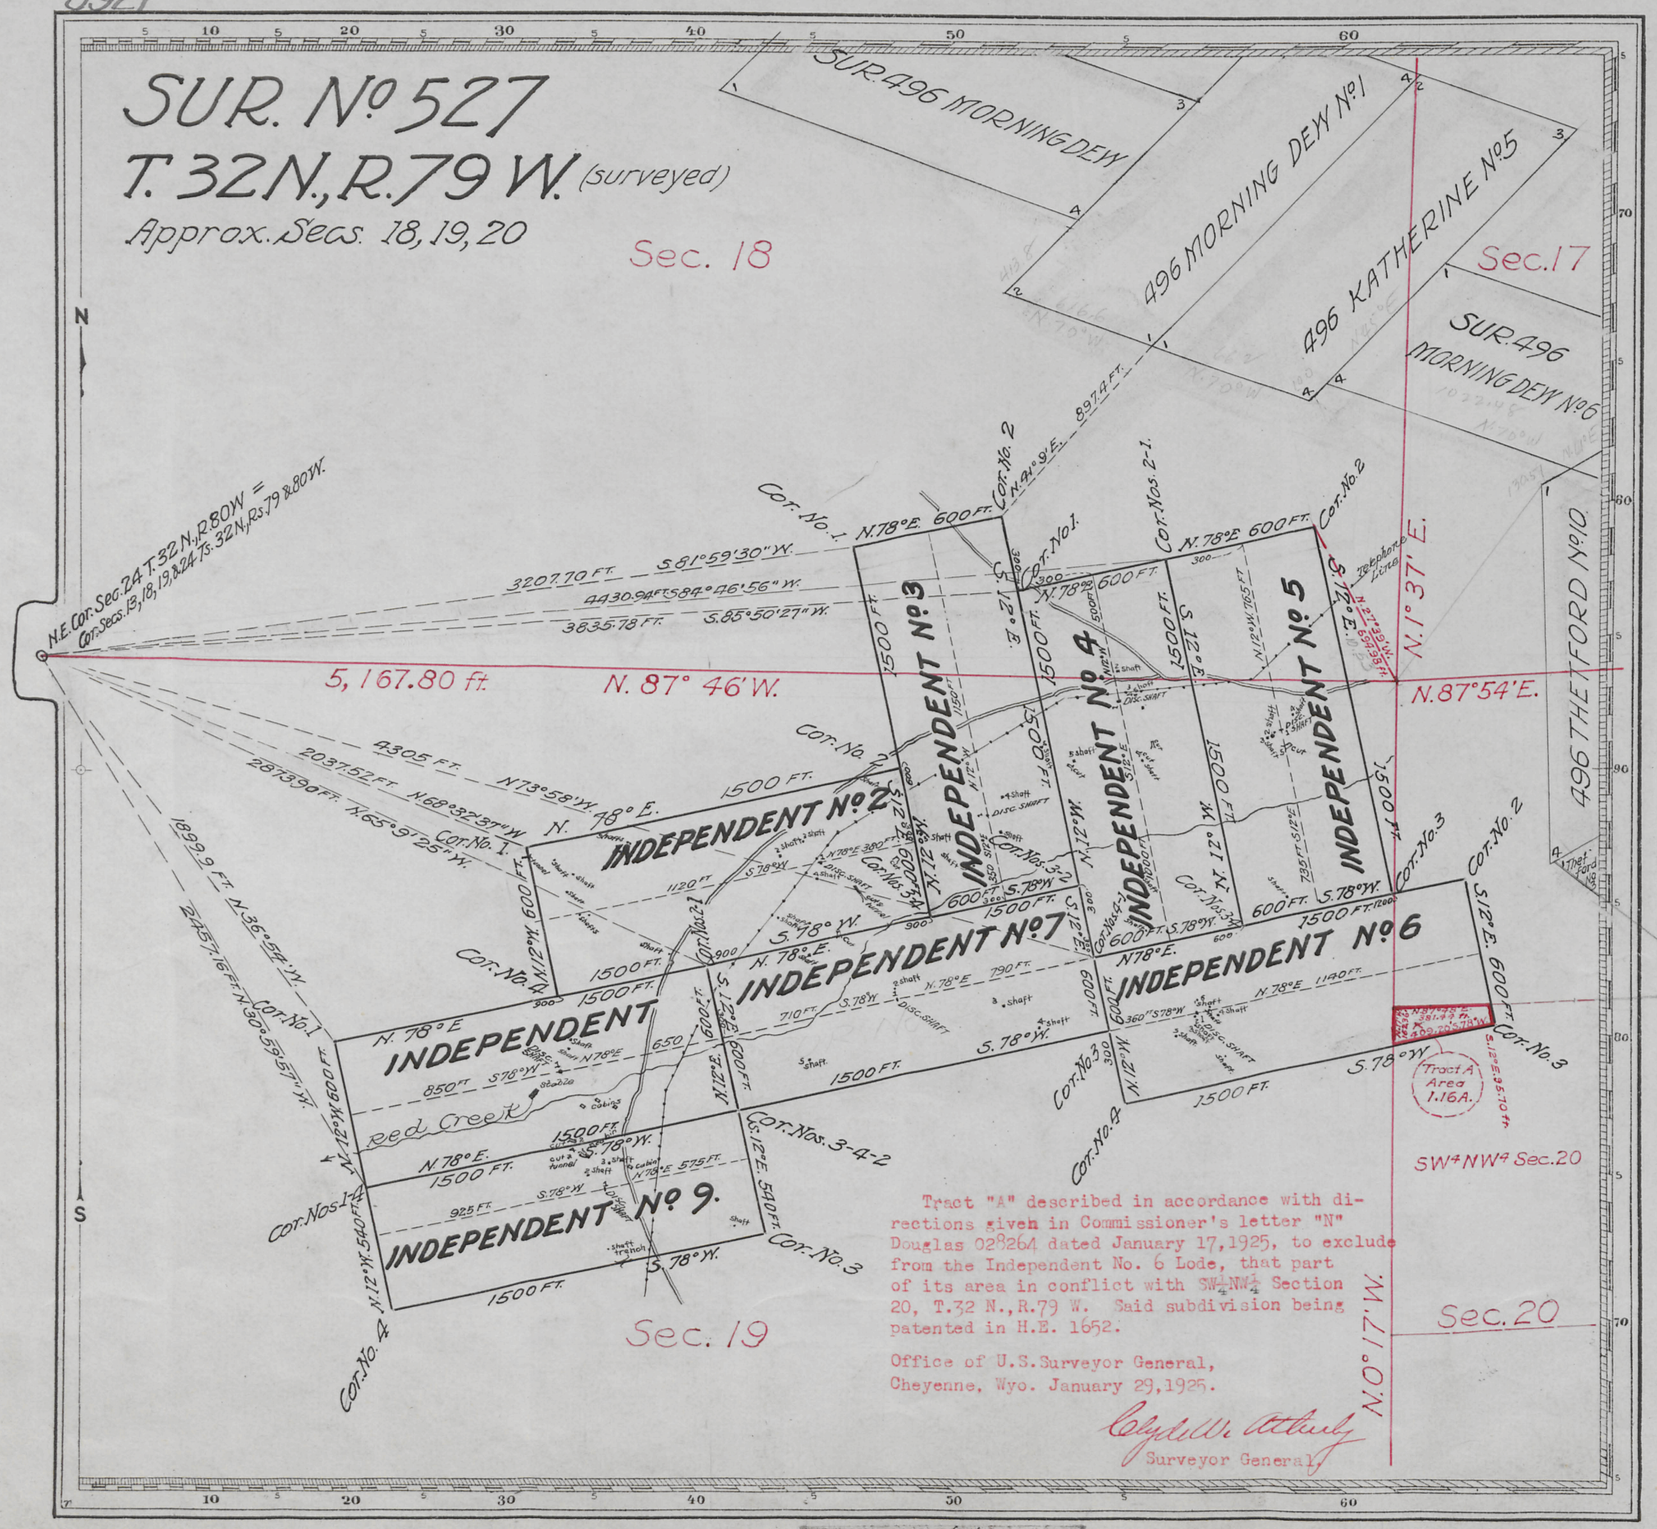

Tract "A" described in accordance with directions given in Commissioner's letter "N" Douglas 028264 dated January 17, 1925, to exclude from the Independent No. 6 Lode, that part of its area in conflict with SW¼NW¼ Section 20, T.32 N., R.79 W. Said subdivision being patented in H.E. 1652.

Office of U.S. Surveyor General,
Cheyenne, Wyo. January 29, 1925.

Clyde W. Arthur
Surveyor General

Claim Located (as amended) September 21, 1920

Mineral Survey No. 527

L.O.T. No. ——

DOUGLAS Land District.

PLAT

OF THE CLAIM OF

CECIL BON

KNOWN AS THE

Independent et al. Lodes

IN CASPER MOUNTAIN MINING DISTRICT, NATRONA COUNTY, WYOMING

Containing an Area of —— Acres.

Scale of 500 Feet to the inch.

Variation 15° 30' E

SURVEYED NOVEMBER 8-13, 1920 BY Robert Z. McCoy.

U.S. Mineral Surveyor,

The Original Field Notes of the Survey of the Mining Claim of Cecil Bon known as the Independent et al Lodes

from which this plat has been made under my direction have been examined and approved, and are on file in this Office; and I hereby certify that they furnish such an accurate description of said Mining Claim as will, if incorporated into a patent, serve fully to identify the premises, and that such reference is made therein to natural objects or permanent monuments as will perpetuate and fix the locus thereof.

I further certify that Five Hundred Dollars worth of labor has been expended or improvements made upon said Mining Claim by claimant for the benefit of Roamer Mining Co. location or his grantors, and that said improvements consist of

3 cuts,
1 tunnel
33 shafts.

that the location of said improvements is correctly shown upon this plat, and that no portion of said labor or improvements has been included in the estimate of expenditures upon any other claim.

And I further certify that this is a correct plat of said Mining Claim made in conformity with said original field notes of the survey thereof, and the same is hereby approved.

U.S. Surveyor General's Office, Cheyenne, Wyoming, January 29, 1921

Charles L. Decker
U.S. Surveyor General for Wyoming

527

ENT. NO. 028264 NOTES 5/6/1925
PAT. NO. 459093 V.
O. G. NO. 134 P. 133-236