Click Here for Field Notes

Amount deposited for office work	$170.00
Cost of office work	81.92
Amount to be refunded	88.08

5926

(4-675)

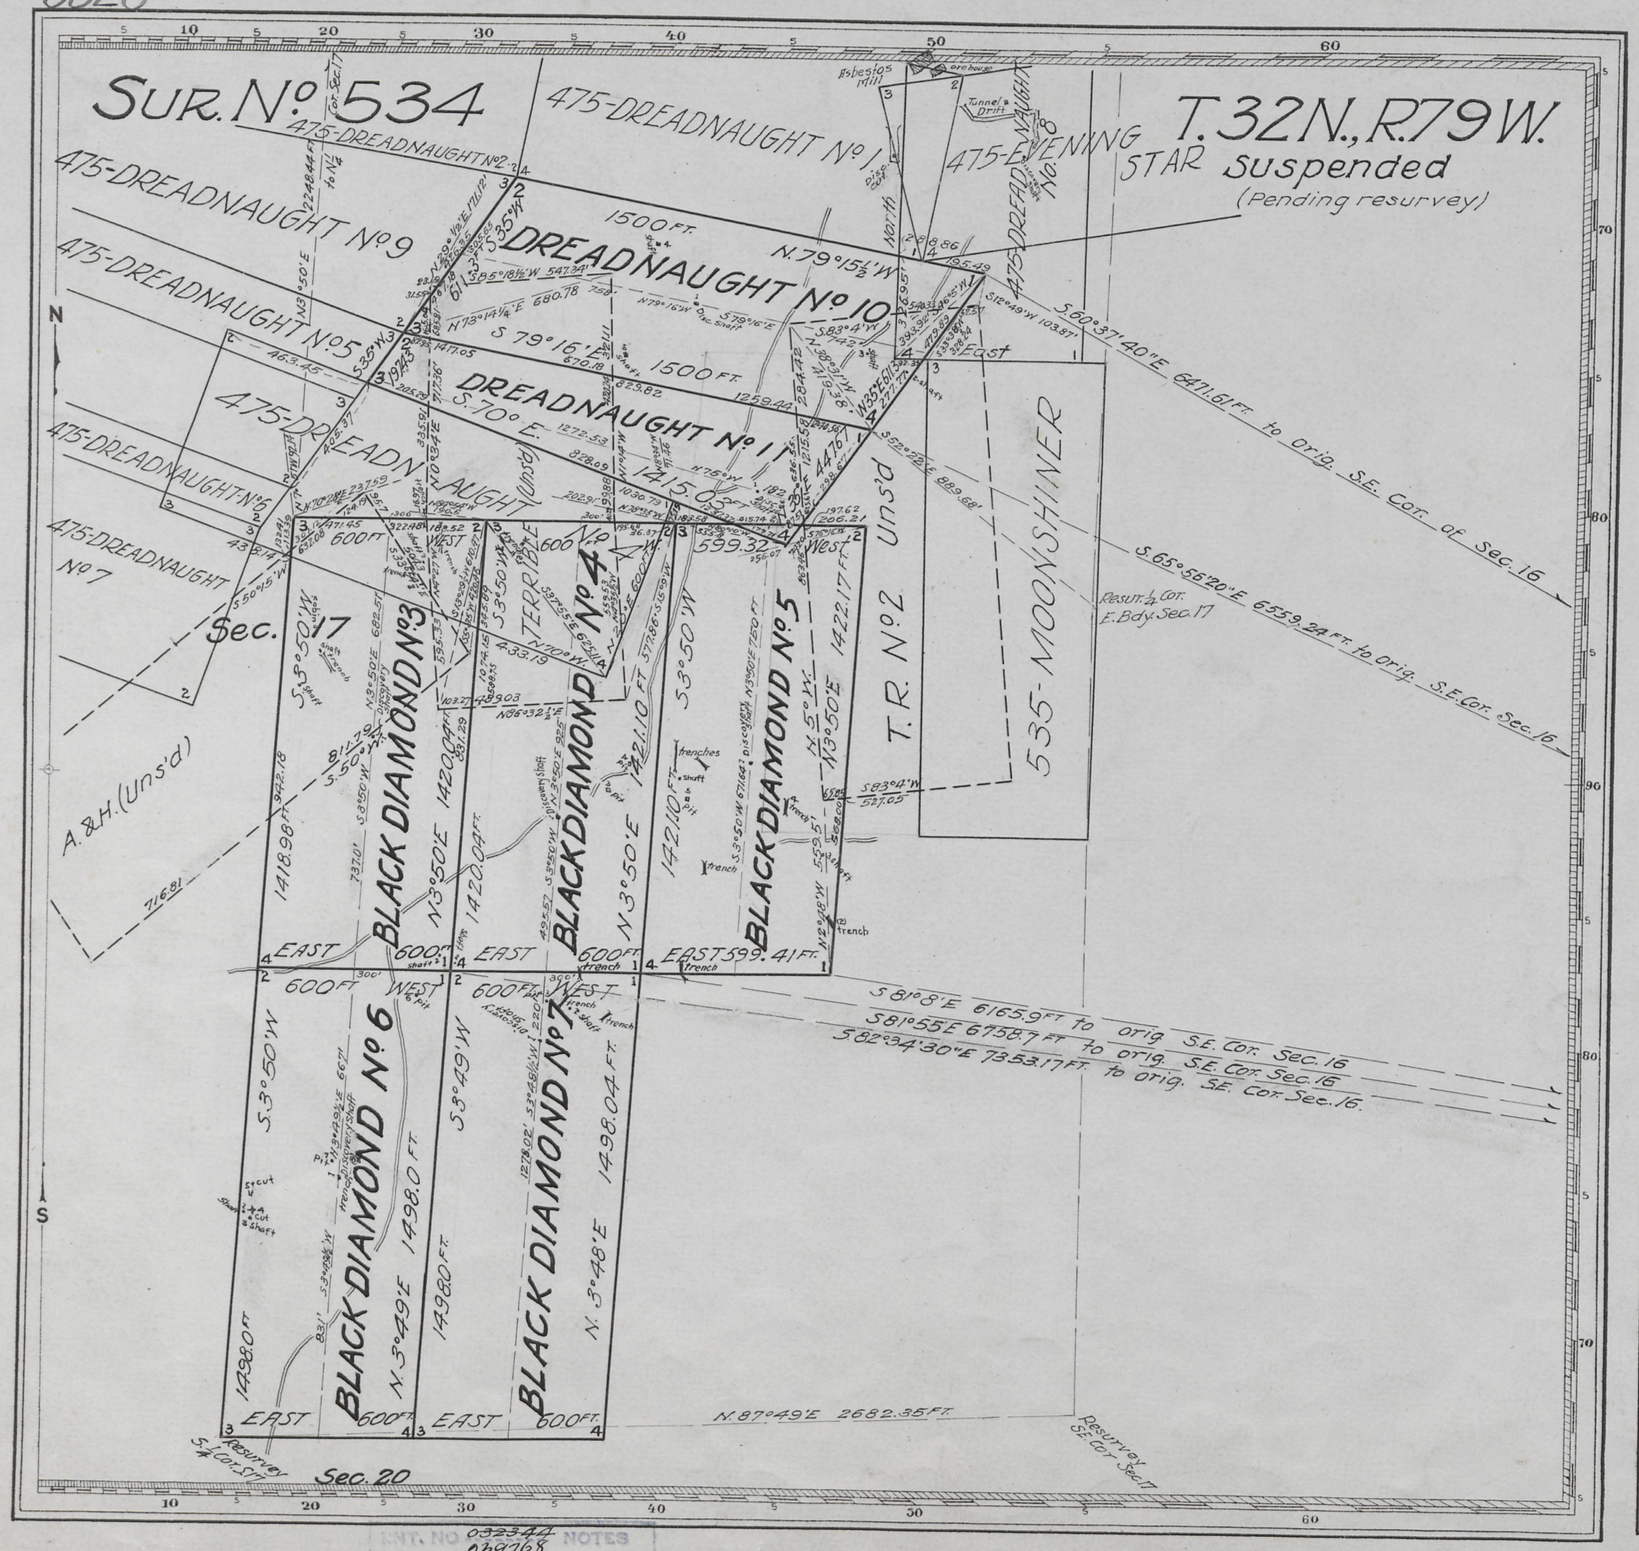

Black Diamond Nos. 3, 4, 5, 6, 7
Claim Located (as amended) Sept. 18, 1922
Dreadnaught Nos 10, 11 Jan. 22, 1906

Mineral Survey No. 534

L.O.T. No. ———

Douglas, Wyoming Land District.

PLAT

OF THE CLAIM OF

ALFRED BRILE

KNOWN AS THE

DREADNAUGHT Nos 10 and 11

BLACK DIAMOND Nos 3, 4, 5, 6 and 7 Lodes

IN CASPER MOUNTAIN MINING DISTRICT,

NATRONA COUNTY, WYOMING

Containing an Area of ——— Acres.

Scale of 400 Feet to the inch.

Variation 16° E.

SURVEYED Sept. 21 - Oct. 2, 1922 BY

Albert B. Bartlett

U.S. Mineral Surveyor,

The Original Field Notes of the Survey of the Mining Claim of

Alfred Brile

known as the

Dreadnaught Nos. 10 and 11

Black Diamond Nos 3, 4, 5, 6 and 7 Lodes

from which this plat has been made under my direction, have been examined and approved, and are on file in this Office; and I hereby certify that they furnish such an accurate description of said Mining Claim as will, if incorporated into a patent, serve fully to identify the premises, and that such reference is made therein to natural objects or permanent monuments as will perpetuate and fix the locus thereof.

I further certify that an amount equal to Five Hundred Dollars worth of labor has been expended or improvements made for the benefit of each location upon said Mining Claim by claimant or his grantors, and that said improvements consist of a proportion of certain improvements on Sur. 475 offered as a common system applying to Surs. 475 and 534; and 18 shafts, 2 cuts, 6 pits, 3 trenches that the location of said improvements is correctly shown upon this plat, and that no portion of said labor or improvements has been included in the estimate of expenditures upon any other claim.

And I further certify that this is a correct plat of said Mining Claim made in conformity with said original field notes of the survey thereof, and the same is hereby approved.

U.S. Surveyor General's Office.
Cheyenne, Wyoming
February 27, 1923

Clyde W. Atherly
U.S. Surveyor General for Wyoming

534

Dreadnaught Nos 10 & 11 not included in pat. "B" 11/6/28

ENT. NO. 032344 039768 NOTES
PAT. NO. 973814 Feb 4/1926
G. S. NO. 122-133