Click Here for Field Notes

Deposited for office work $60.00
Cost of office work
Amount to be refunded

(4-675)

5929

SUR. No. 537

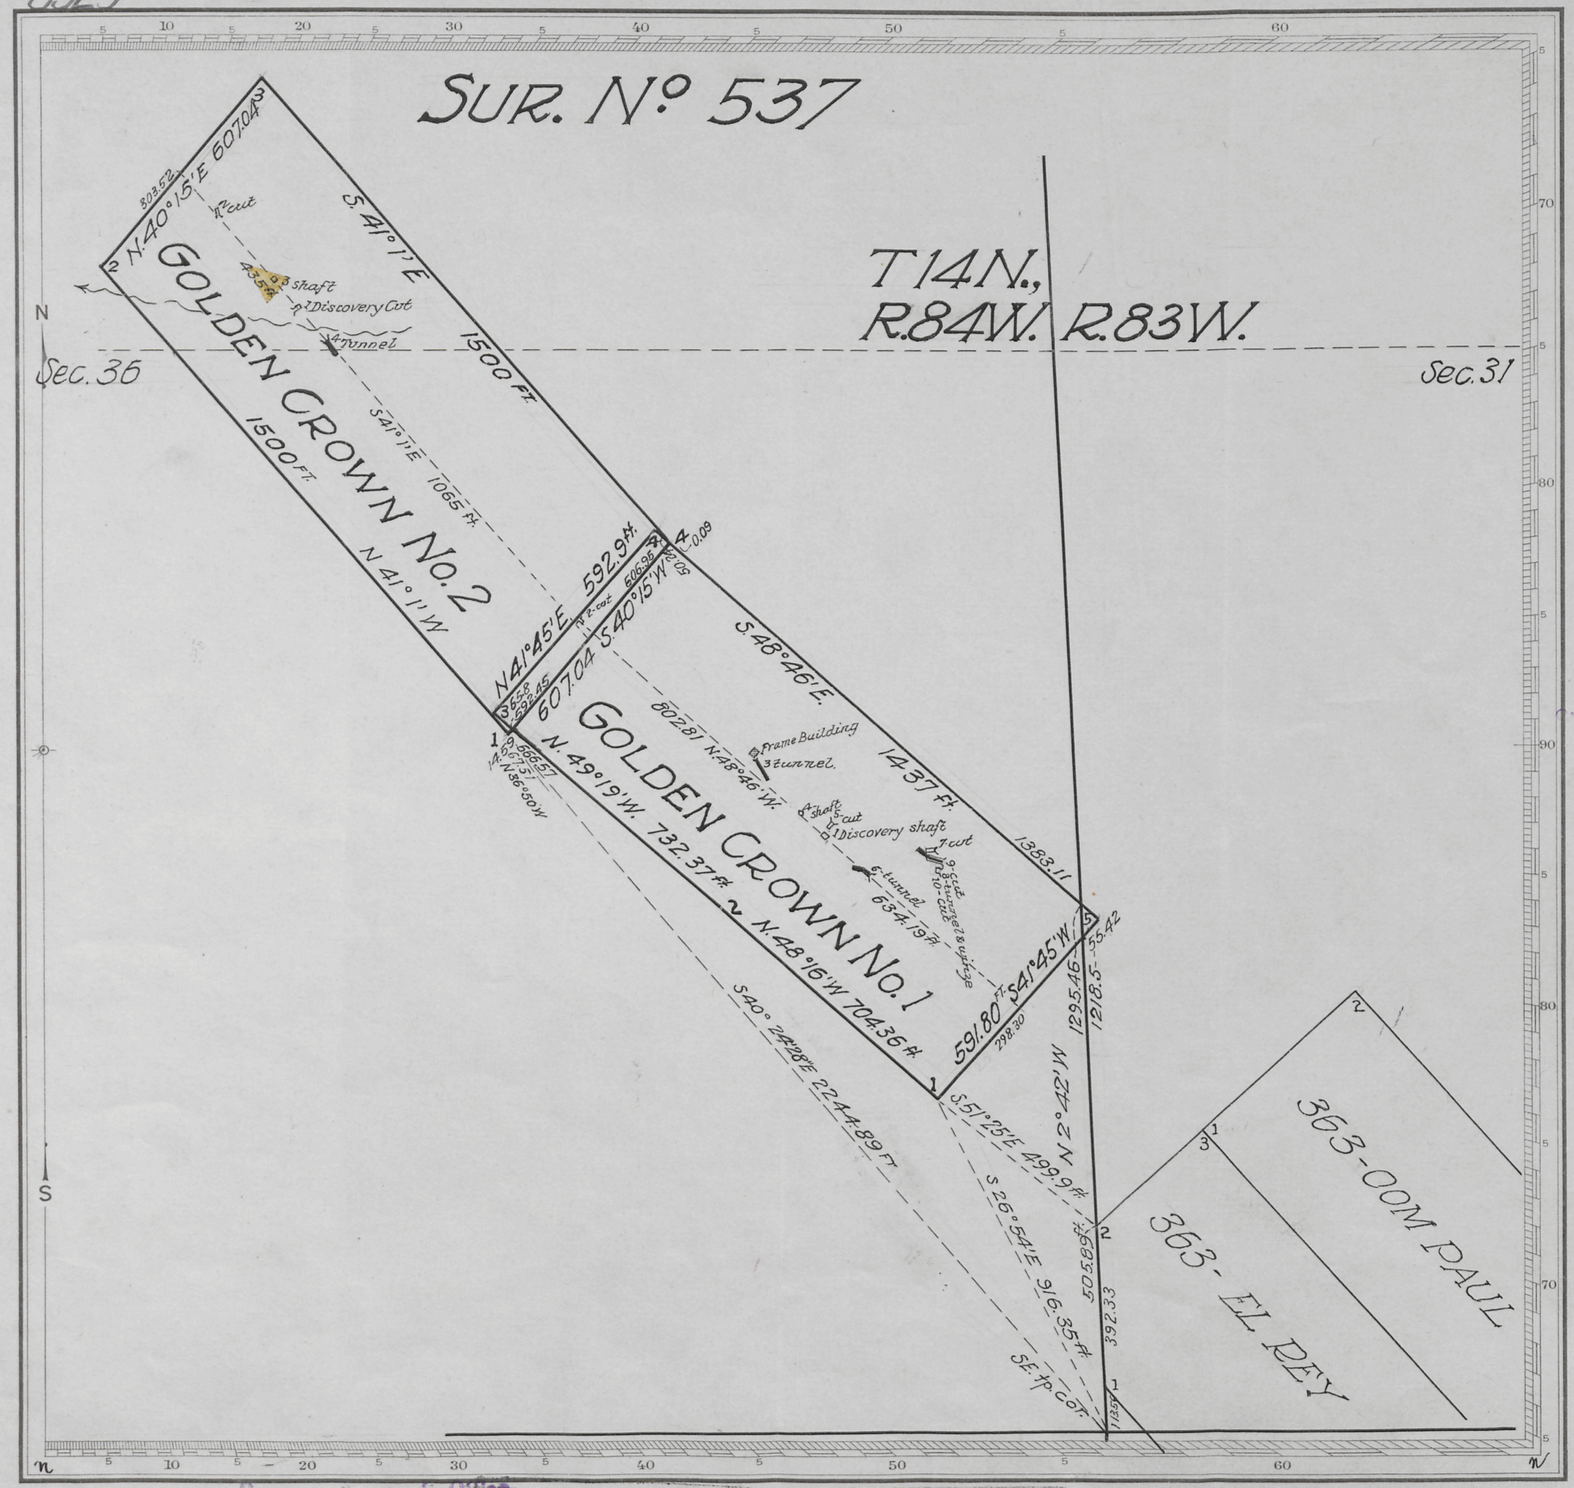

Golden Crown No. 1 (as am'd) Jan'y 5, 1924
Claim Located Golden Crown No. 2 (as am'd) June 30, 1923.

Mineral Survey No. 537

Lot No. —

Cheyenne Land District.

PLAT

OF THE CLAIM OF

W. H. TAYLOR

KNOWN AS THE

GOLDEN CROWN No. 1
GOLDEN CROWN No. 2 LODES

IN PLATTE MINING DISTRICT,
CARBON COUNTY, WYOMING
Containing an Area of — Acres.
Scale of 300 Feet to the inch.
Variation 18° 20' E
SURVEYED December 1, 1923, February 12, 1924 BY
RUSSELL KIMBALL,
U.S. Mineral Surveyor;

The Original Field Notes of the Survey of the Mining Claim of
W. H. Taylor
known as the Golden Crown No. 1
and Golden Crown No. 2 Lodes

from which this plat has been made under my direction, have been examined and approved, and are on file in this Office, and I hereby certify that they furnish such an accurate description of said Mining Claim as will, if incorporated into a patent, serve fully to identify the premises, and that such reference is made therein to natural objects or permanent monuments as will perpetuate and fix the locus thereof.

I further certify that, Five Hundred Dollars worth of labor has been expended or improvements, an amount equal to $100 for each location made upon said Mining Claim by claimant or his grantors and that said improvements consist of

3 shafts,
7 cuts,
4 tunnels

that the location of said improvements is correctly shown upon this plat, and that no portion of said labor or improvements has been included in the estimate of expenditures upon any other claim.

And I further certify that this is a correct plat of said Mining Claim made in conformity with said original field notes of the survey thereof, and the same is hereby approved.

U.S. Surveyor General's Office.
Cheyenne, Wyoming
October 1, 1924

Clyde W. Atherly
U.S. Surveyor General for
Wyoming

537

Surveyor General's Office
RECEIVED
NOV -2 1925
Cheyenne, Wyoming

ENT. NO. ---- NOTES
ENT. NO. ---- NOTES
PAT. NO. ---- V.
PAT. NO. ---- V.
C. S. NO. ---- P.
C. S. NO. ---- P.

ENT. NO. 034601 NOTES
10/26/25
PAT. NO. 968281 V.
C. S. NO. 221 P.