Click Here for Field Notes

5933

(4-675)

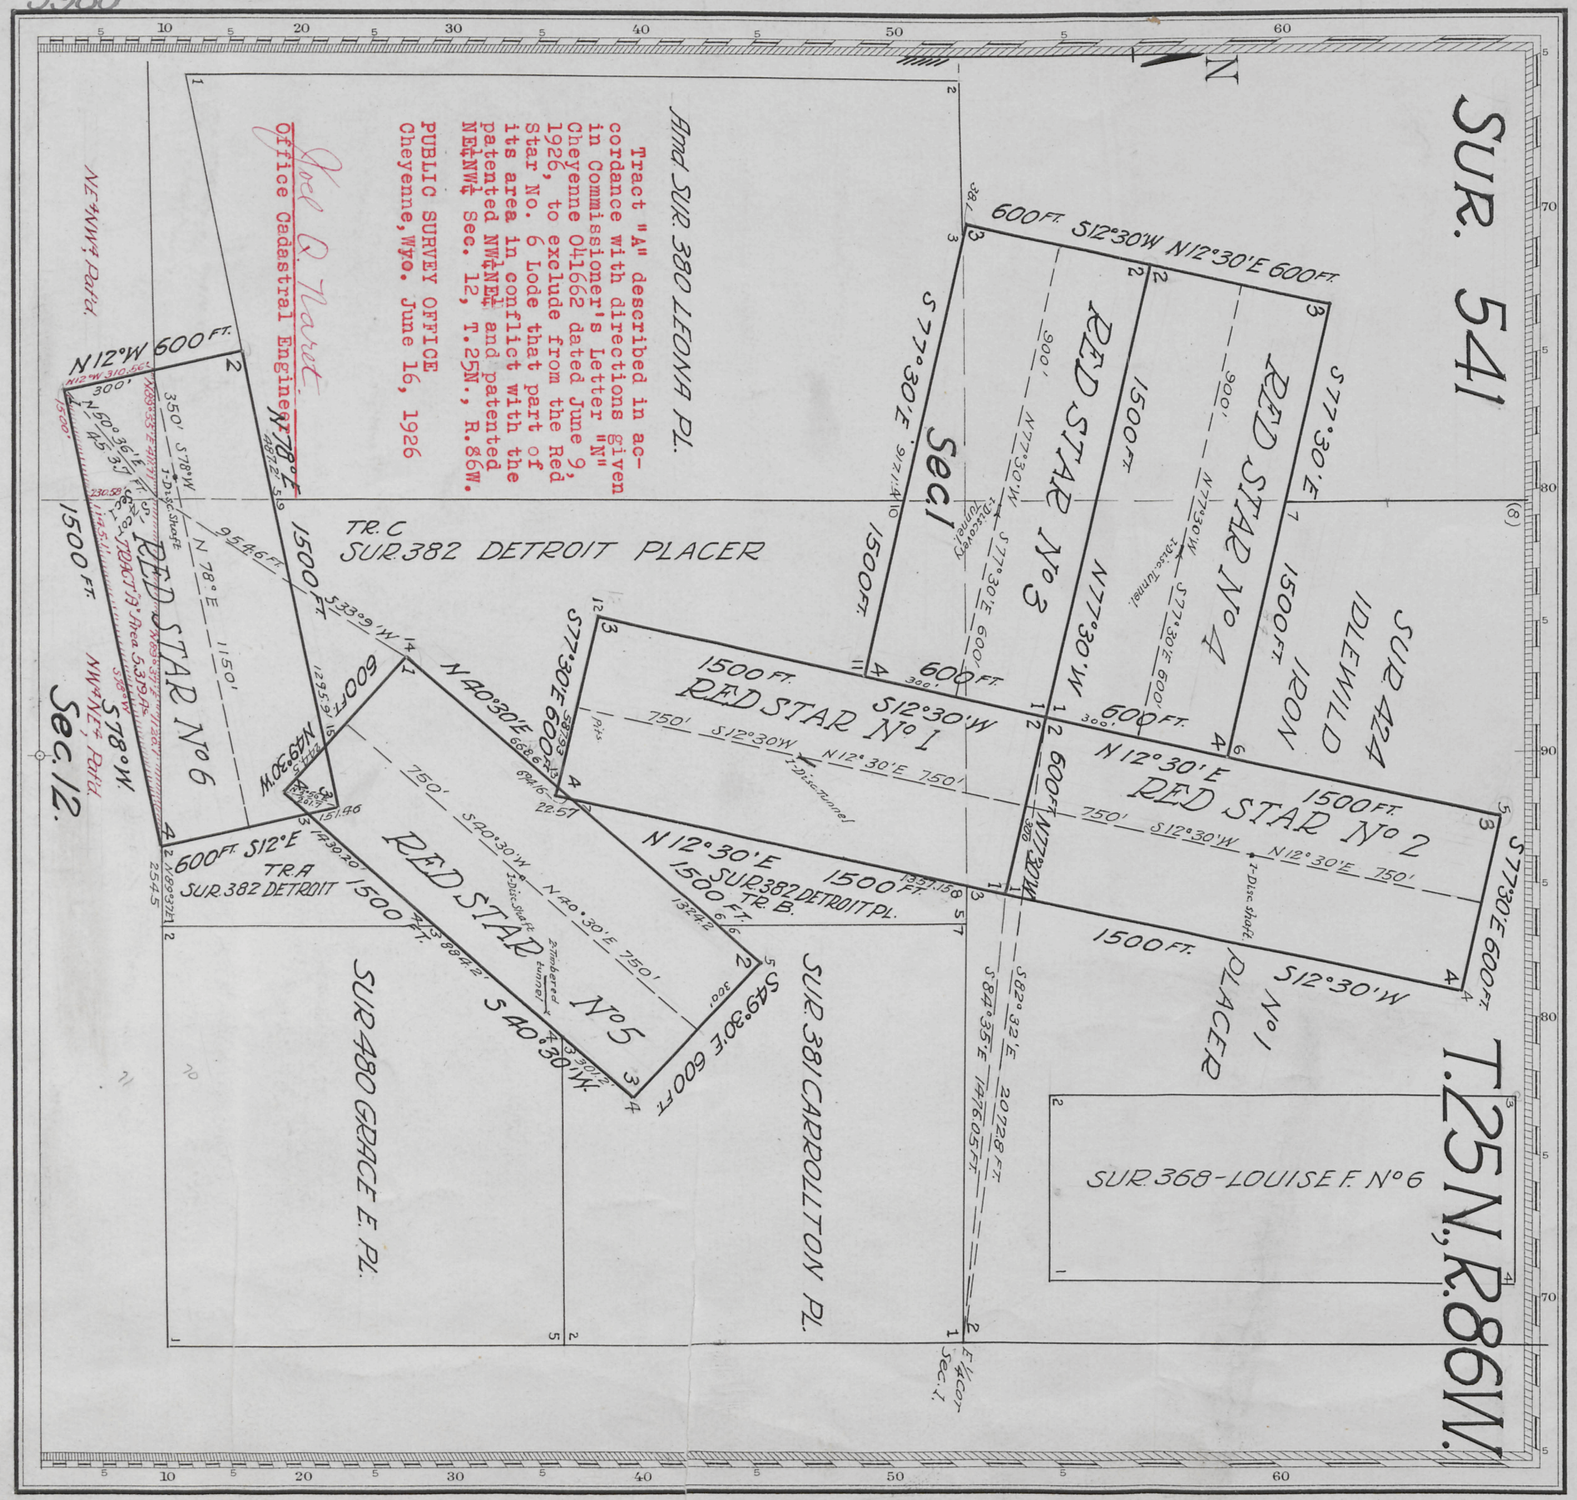


Claim Located (as amended) August 24, 1925

Mineral Survey No. 541

Lot No.

CHEYENNE Land District.

# PLAT

OF THE CLAIM OF

## HARRY P. HYNDS

KNOWN AS THE

RED STAR Nos 1, 2, 3, 4, 5, 6 Lodes

IN SEMINOE (unorg.) MINING DISTRICT, CARBON COUNTY, WYOMING

Containing an Area of _____ Acres.

Scale of 400 Feet to the inch.

Variation

SURVEYED Sept. 28, Oct. 2 1925 BY Charles Bellamy, U.S. ~~Deputy~~ Mineral Surveyor,

The Original Field Notes of the Survey of the Mining Claim of Harry P. Hynds known as the Red Star Nos 1-2-3-4-5-6 Lodes

from which this plat has been made under my direction, have been examined and approved, and are on file in this Office; and I hereby certify that they furnish such an accurate description of said Mining Claim as will, if incorporated into a patent, serve fully to identify the premises, and that such reference is made therein to natural objects or permanent monuments as will perpetuate and fix the locus thereof.

I further certify that on amount equal to Five Hundred Dollars worth of labor has been expended or improvements made for the benefit of each location upon said Mining Claim by claimant _____ or his grantors and that said improvements consist of

4 tunnels
3 shafts.

that the location of said improvements is correctly shown upon this plat, and that no portion of said labor or improvements has been included in the estimate of expenditures upon any other claim.

And I further certify that this is a correct plat of said Mining Claim made in conformity with said original field notes of the survey thereof, and the same is hereby approved.

Joel Q. Naret
Office Cadastral Engineer

Office of District Cadastral Engineer
Cheyenne Wyoming
October 24, 1925

541


ENT. NO. 041662 NOTES
98379 041662
PAT. NO. 8/20/26 V.
C. S. NO. 70 P.