Click Here for Field Notes

5935

(4-675)

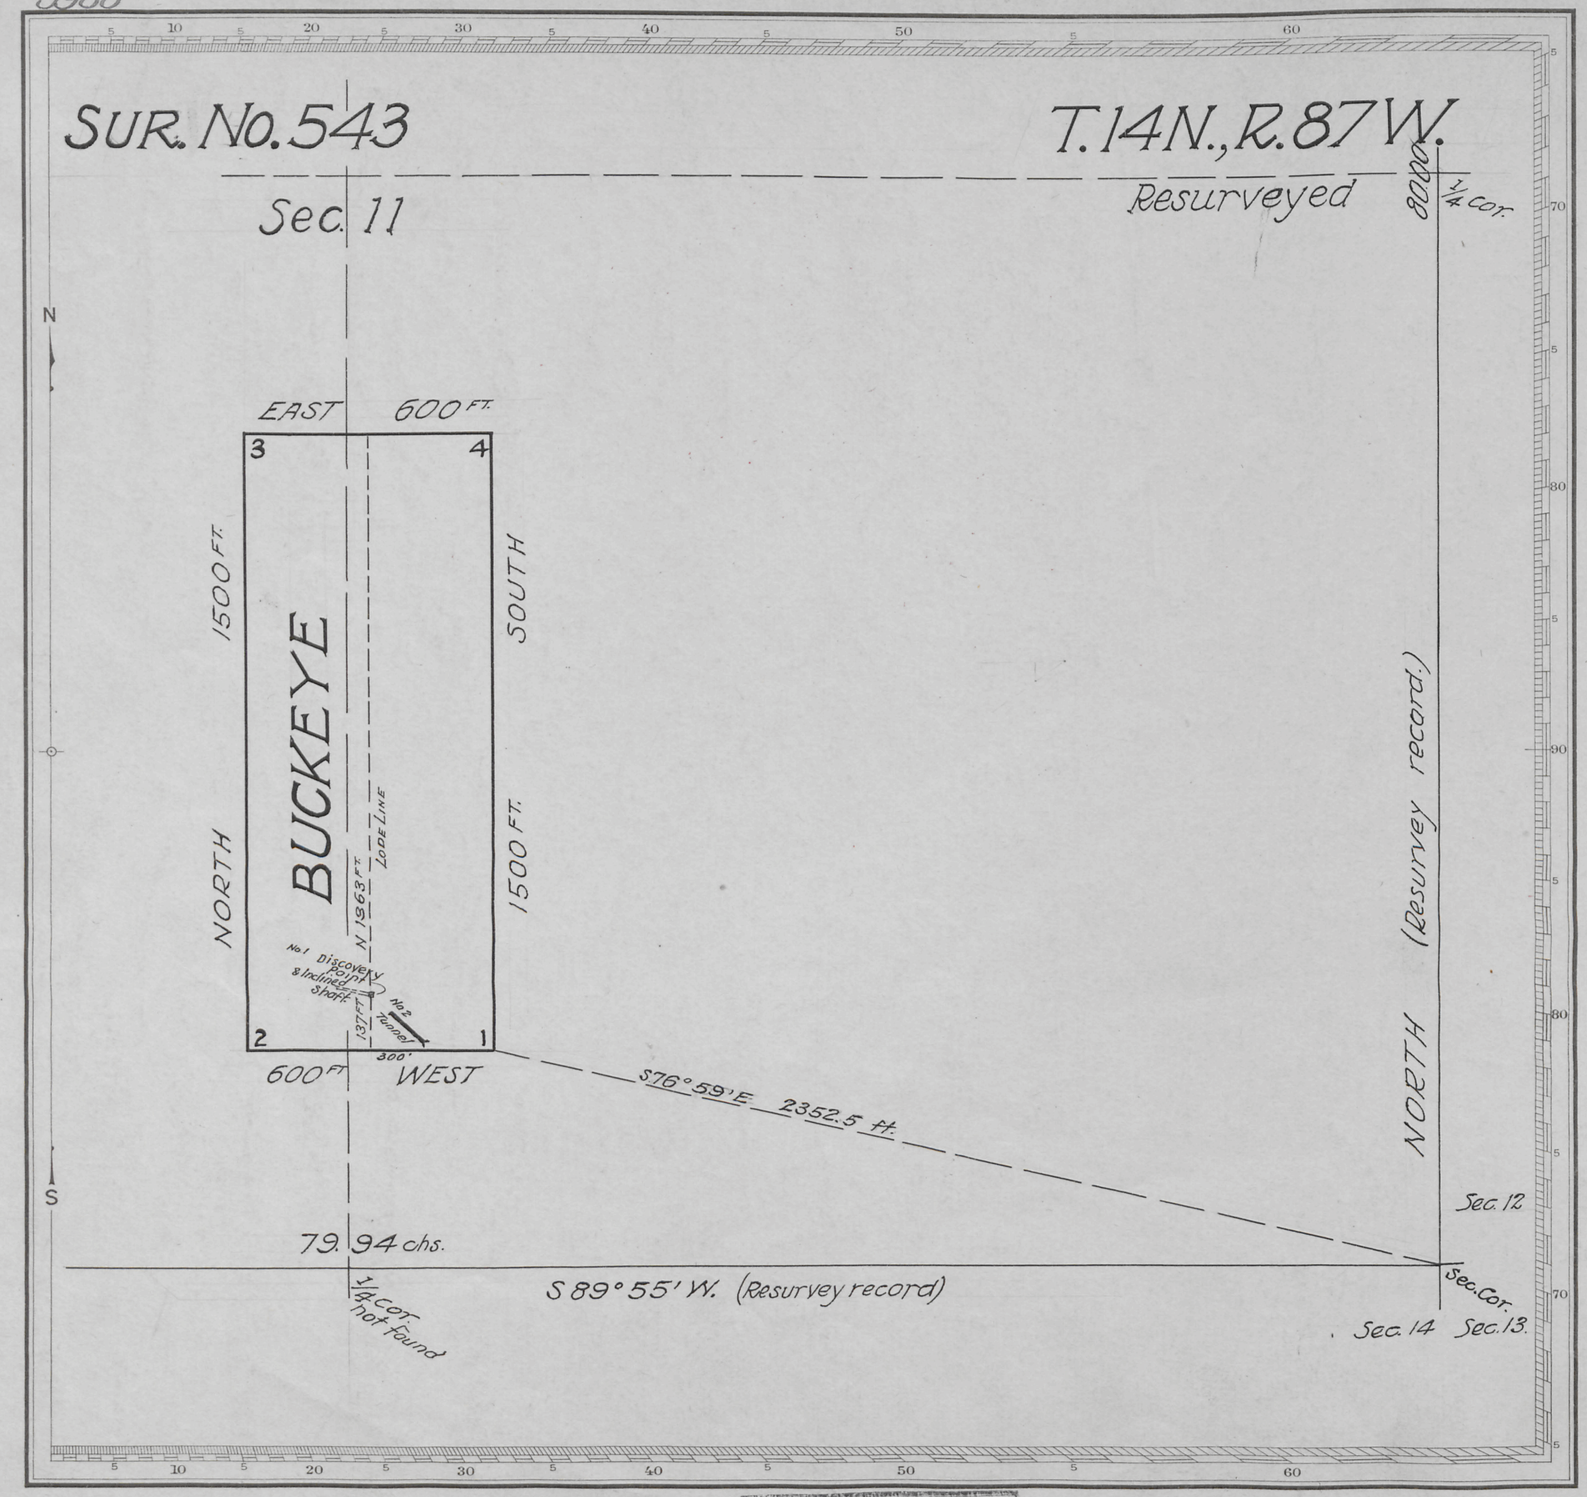

Claim Located January 3, 1908

Mineral Survey No. 543

Lot No.

Cheyenne Land District.

PLAT

OF THE CLAIM OF

Julia L. Stevenson

KNOWN AS THE

BUCKEYE LODE

IN Sandstone (wrong.) MINING DISTRICT, CARBON COUNTY, WYOMING

Containing an Area of _____ Acres.

Scale of 300 Feet to the inch.

Variation

SURVEYED JUNE 27-28, 1925 BY

Elmer K. Nelson U.S. Mineral Surveyor;

The Original Field Notes of the Survey of the Mining Claim of Julia L. Stevenson known as the Buckeye Lode

from which this plat has been made under my direction, have been examined and approved, and are on file in this Office, and I hereby certify that they furnish such an accurate description of said Mining Claim as will, if incorporated into a patent, serve fully to identify the premises, and that such reference is made therein to natural objects or permanent monuments as will perpetuate and fix the locus thereof.

I further certify that not less than Five Hundred Dollars worth of labor has been expended or improvements made upon said Mining Claim by claimant _____ or her grantors and that said improvements consist of

One inclined shaft.
One tunnel.

that the location of said improvements is correctly shown upon this plat, and that no portion of said labor or improvements has been included in the estimate of expenditures upon any other claim.

And I further certify that this is a correct plat of said Mining Claim made in conformity with said original field notes of the survey thereof, and the same is hereby approved.

Joel Q. Naret
Office Cadastral Engineer

Cheyenne Wyoming
August 4, 1925

ENT. NO. 84 1427 NOTES
1/26/27
PAT. NO. 99 487 V.
348
R. S. NO. P.

543