Cancellation Notice for this Plat

Click Here for Field Notes

6124

(4-675)

SHEET 1 OF 2 SHEETS

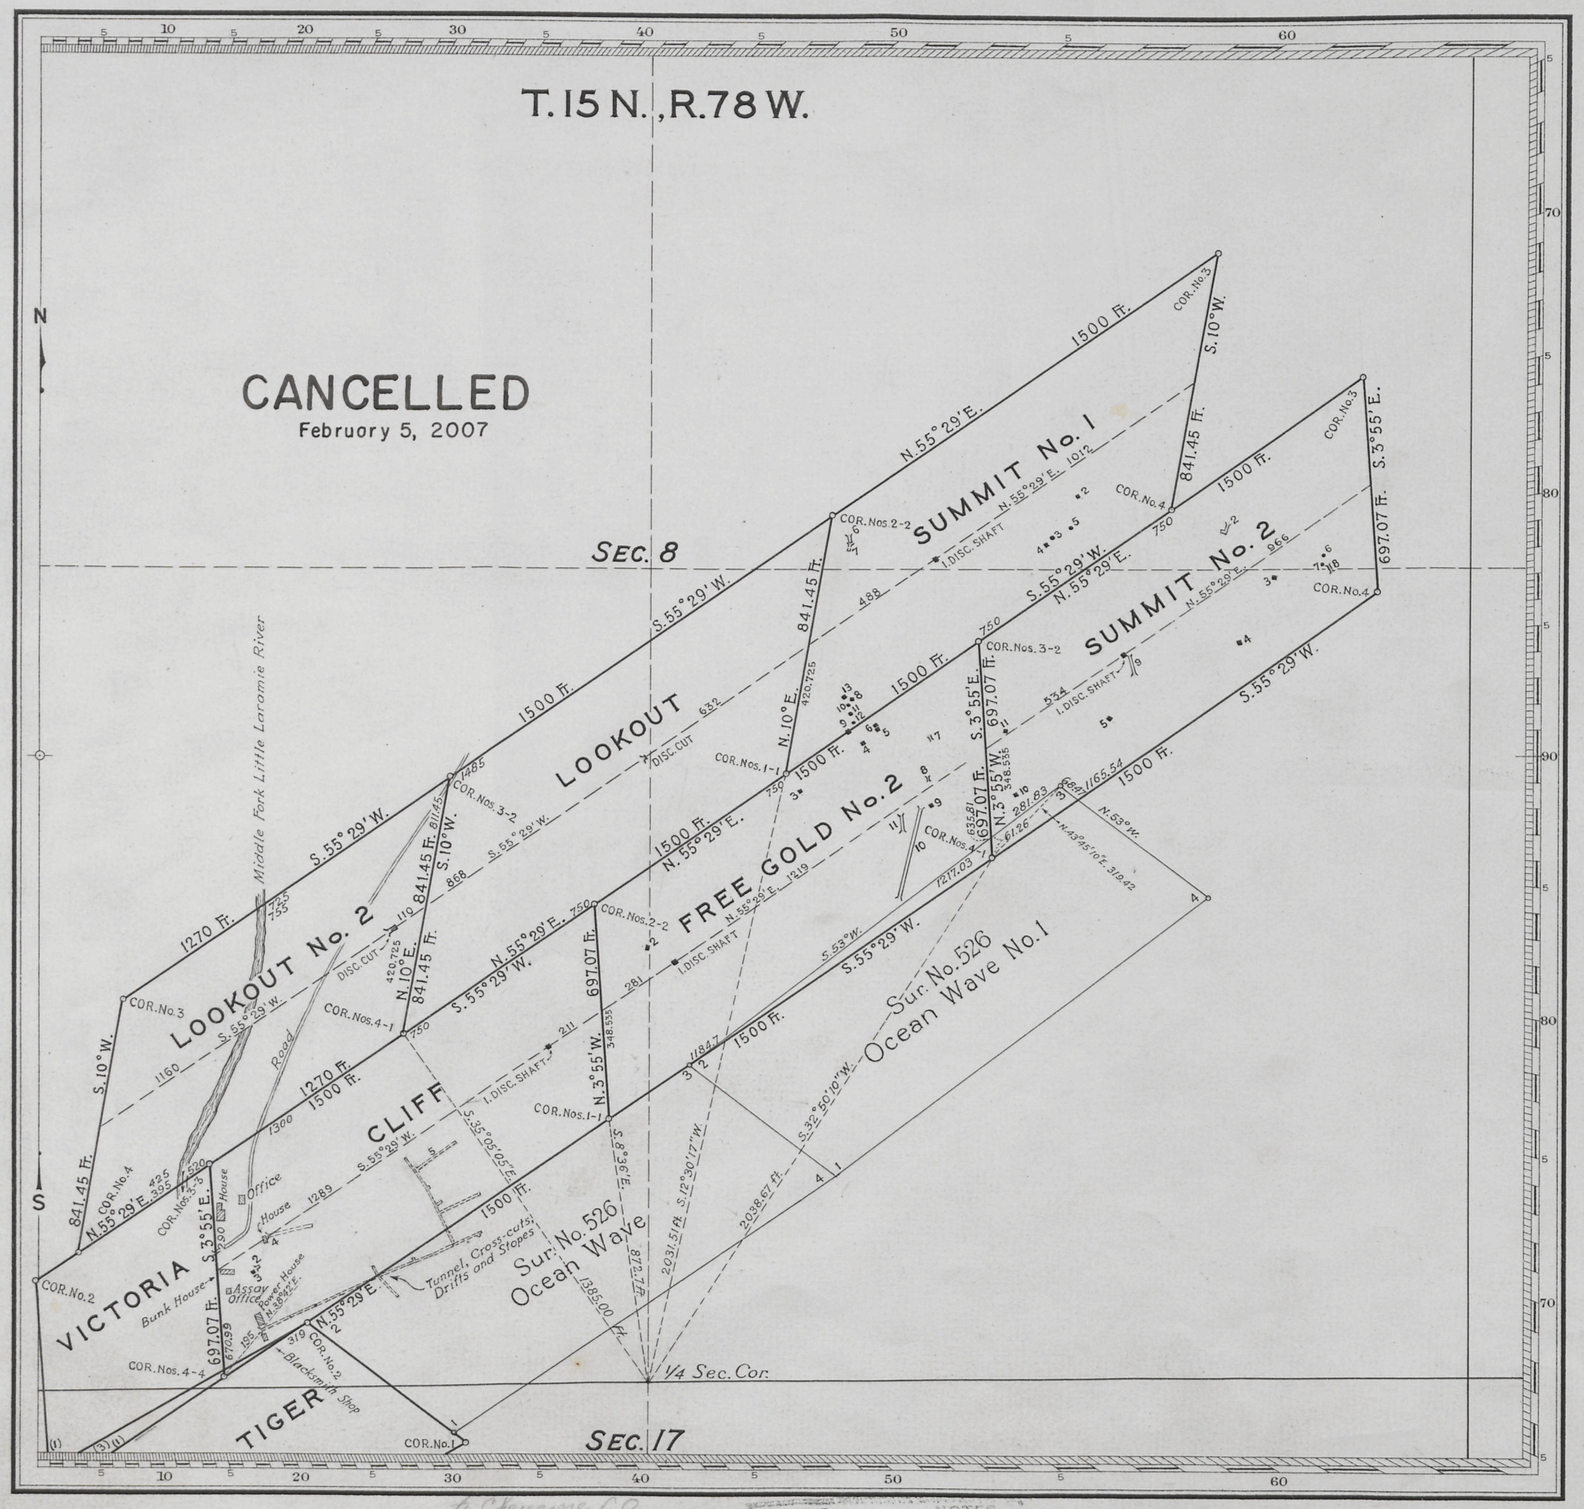

CANCELLED

Mineral Survey No. 546

Cheyenne, Wyoming Land District.

PLAT

OF THE CLAIM OF

Cliff Gold Mining Co.

KNOWN AS THE

CLIFF ET AL LODES

SEE SHEET No. 2

For Title and Certificate

IN _____ MINING DISTRICT,

_____ COUNTY,

Containing an Area of _____ Acres

Scale of _____ Feet to the inch.

Variation _____

SURVEYED _____ 19 _____ BY

_____,

U.S. Deputy Mineral Surveyor;

The Original Field Notes of the Survey of the Mining Claim of

known as the _____

from which this plat has been made under my direction, have been examined and approved, and are on file in this Office; and I hereby certify that they furnish such an accurate description of said Mining Claim as will, if incorporated into a patent, serve fully to identify the premises, and that such reference is made therein to natural objects or permanent monuments as will perpetuate and fix the locus thereof.

I further certify that Five Hundred Dollars worth of labor has been expended or improvements made upon said Mining Claim by claimant _____ or _____ grantors and that said improvements consist of _____

that the location of said improvements is correctly shown upon this plat, and that no portion of said labor or improvements has been included in the estimate of expenditures upon any other claim.

And I further certify that this is a correct plat of said Mining Claim made in conformity with said original field notes of the survey thereof; and the same is hereby approved.

U.S. Surveyor General's Office.

_____ U.S. Surveyor General for _____

_____, 19 _____

546-A

to Cheyenne L.O. Jan 28, 1938

ENT. NO. _____ NOTES

PAT. NO. _____ V. _____

C. S. NO. 233 P. _____

6125

(4-675)

SHEET 2 OF 2 SHEETS

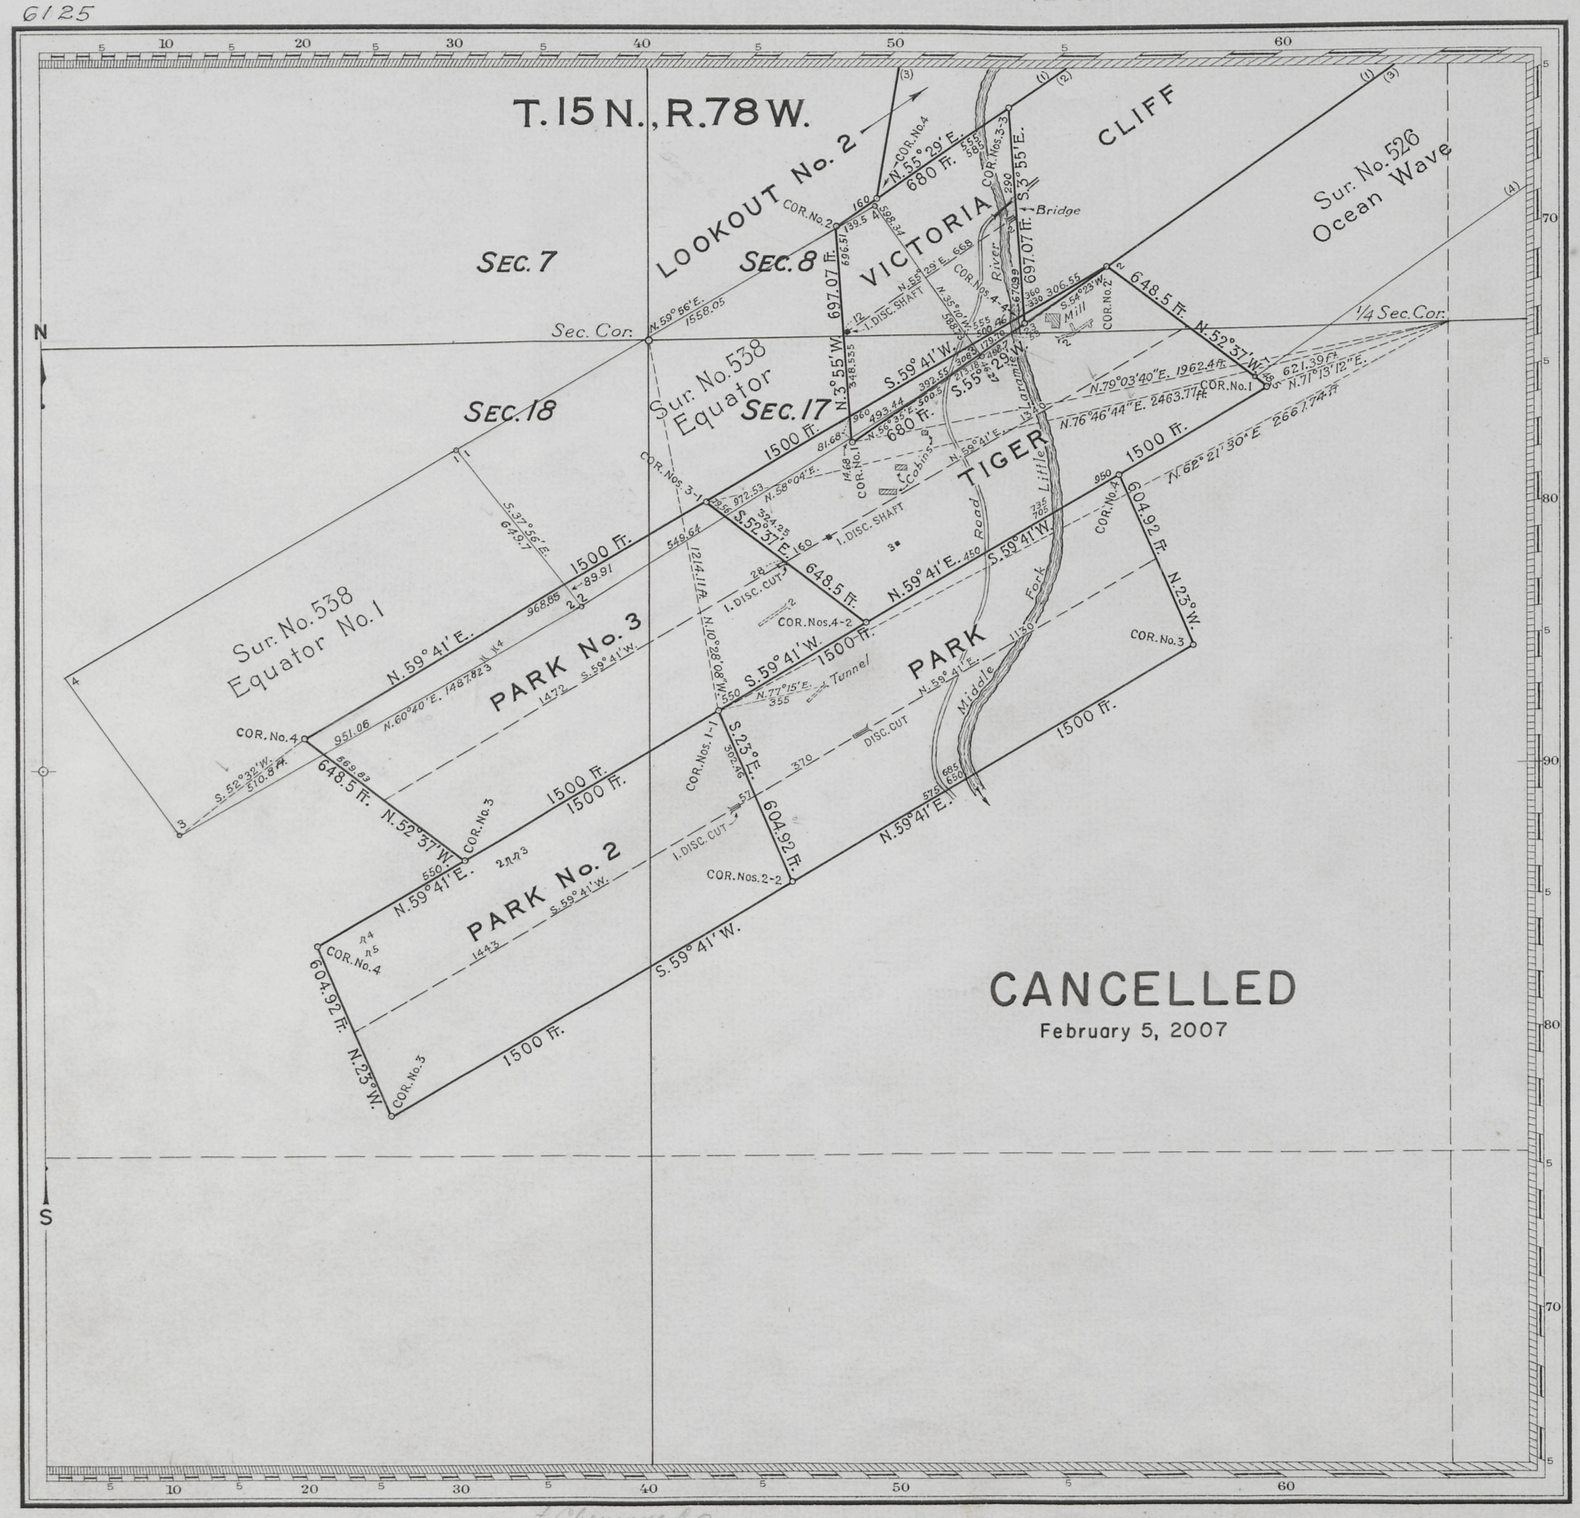

CANCELLED

Mineral Survey No. 546

Cheyenne, Wyoming Land District.

PLAT

OF THE CLAIM OF

Cliff Gold Mining Co.

KNOWN AS THE

CLIFF, FREE GOLD No. 2, LOOKOUT, LOOKOUT No. 2, SUMMIT No. 1, SUMMIT No. 2, VICTORIA, TIGER, PARK, PARK No. 2 AND PARK No. 3 LODES.

IN Centennial *MINING DISTRICT,*

Albany *COUNTY,* Wyoming

Containing an Area of _____ *Acres.*

Scale of 400 *Feet to the inch.*

Variation 15°30' East

SURVEYED June 29, 1935 - October 20, 1936. *BY*

George B. Mc Fadden,

Mineral Surveyor, General Land Office

The Original Field Notes of the Survey of the Mining Claim of Cliff Gold Mining Co.

known as the CLIFF, FREE GOLD No. 2, LOOKOUT, LOOKOUT No. 2, SUMMIT No. 1, SUMMIT No. 2, VICTORIA, TIGER, PARK, PARK No. 2 AND PARK No. 3 LODES

from which this plat, IN 2 SHEETS, has been made under my direction, have been examined and approved, and are on file in this Office; and I hereby certify that they furnish such an accurate description of said Mining Claim as will, if incorporated into a patent, serve fully to identify the premises, and that such reference is made therein to natural objects or permanent monuments as will perpetuate and fix the locus thereof.

I further certify that Five Hundred Dollars worth of labor has been expended or improvements made upon said Mining Claim by claimant company *or its* _____ *grantors and that said improvements consist of* 23 shafts, 5 tunnels, 10 cuts, 7 pits, 8 trenches and two common improvements, Value, $36719.00 *or for the benefit of each location embraced in*

that the location of said improvements is correctly shown upon this plat, and that no portion of said labor or improvements has been included in the estimate of expenditures upon any other claim.

And I further certify that this is a correct plat of said Mining Claim made in conformity with said original field notes of the survey thereof, and the same is hereby approved.

Public Survey Office Joel Q. Narex

Cheyenne, Wyoming, *Office Cadastral Engineer for*

December 8, 1937 WYOMING

to Cheyenne L.O. Jan. 25, 1938

546-B

C.S. 233