Click Here for Field Notes

(4-675) SHEET 1 OF 2 SHEETS

5938

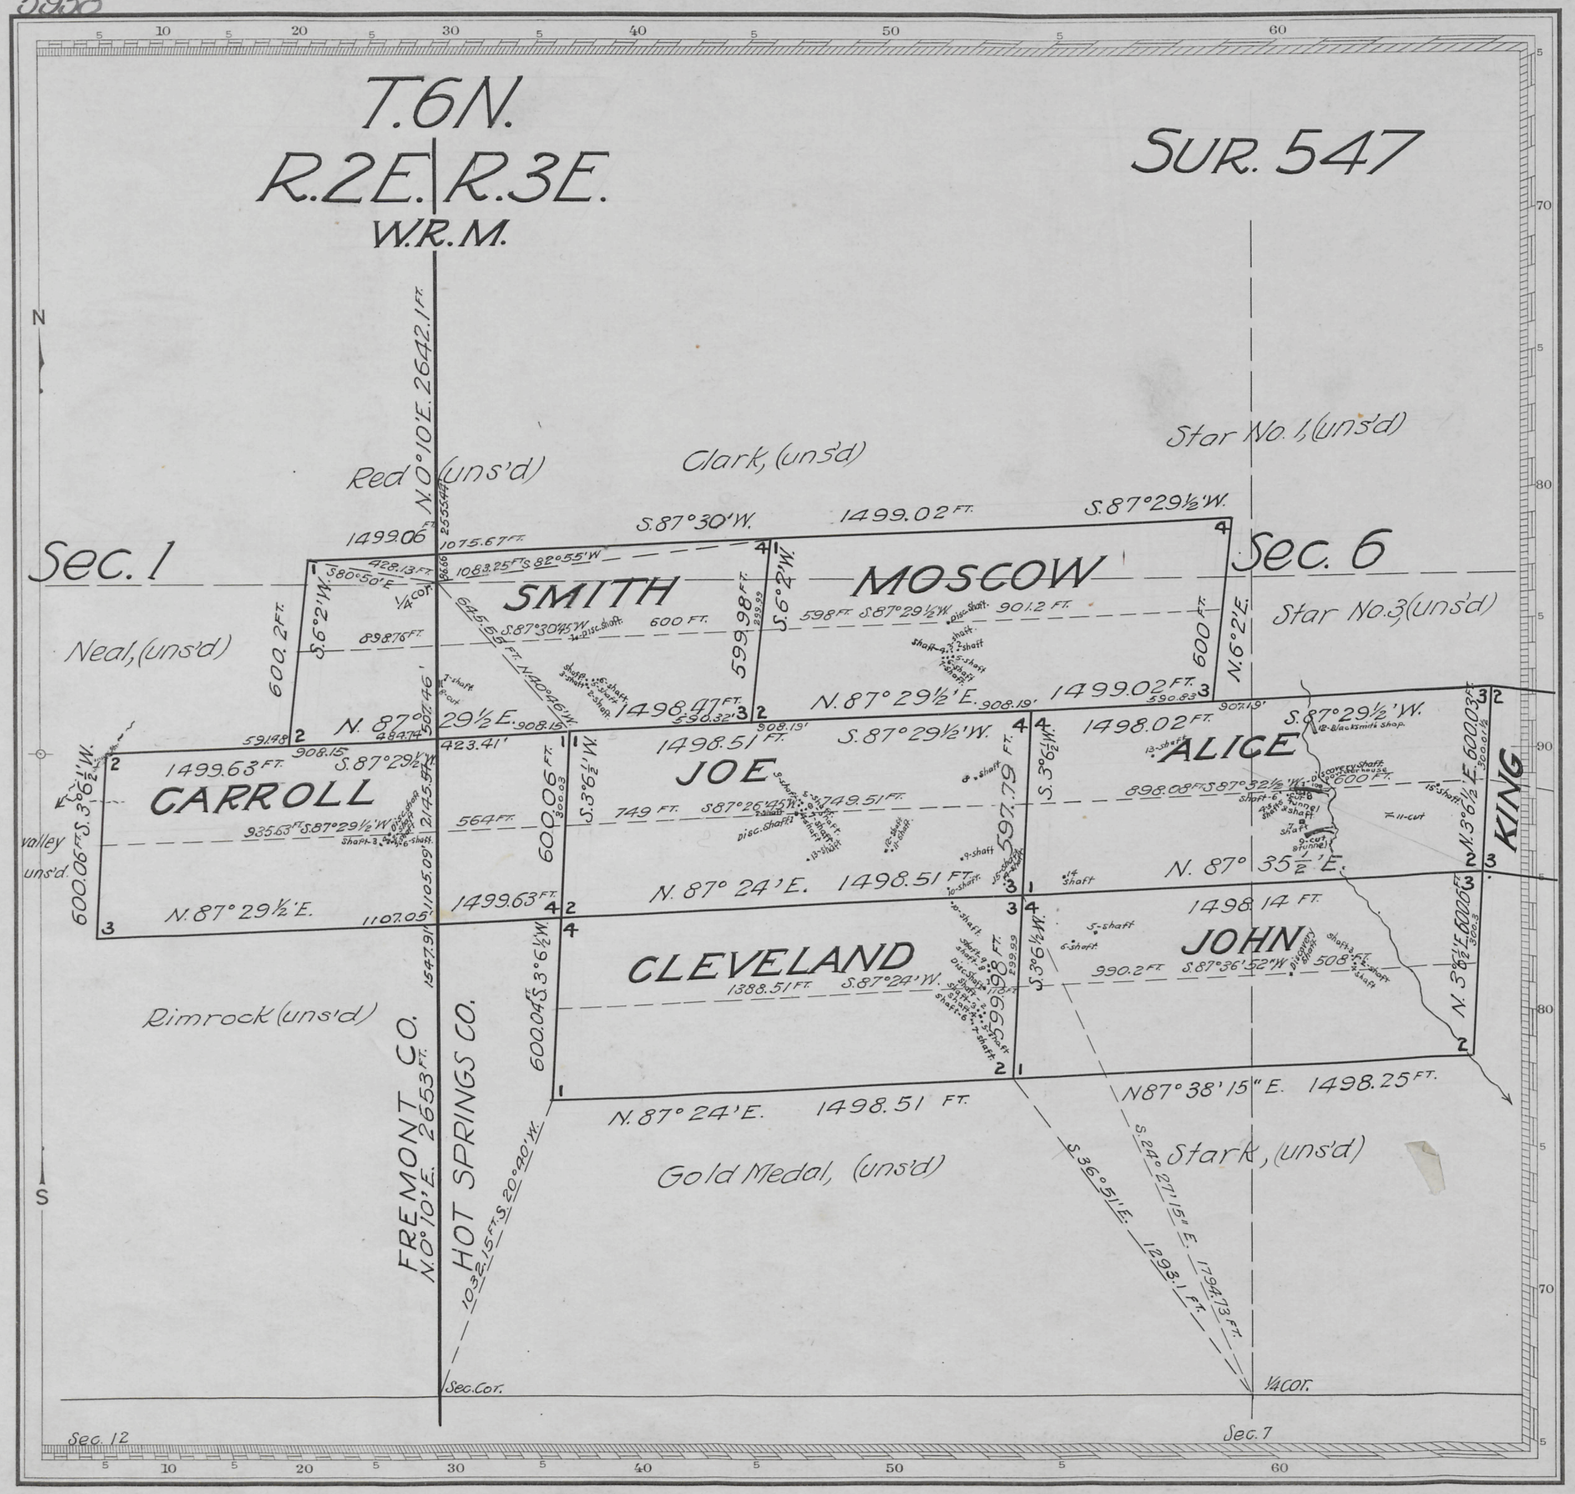

Claim Located (as amended) Aug. 1, 1927

Mineral Survey No. 547

Lot No.

CHEYENNE Land District.

PLAT

OF THE CLAIM OF

ALICE F. WERTZ

KNOWN AS THE

ALICE, JOE, SMITH, KING, AKRON, CLEVELAND CARROLL, MOSCOW, JOHN, and WASHINGTON LODE CLAIMS.

IN unorganized MINING DISTRICT, Fremont & Hot Springs COUNTIES, Wyoming

Containing an Area of _____ Acres.

Scale of 400 Feet to the inch.

Variation _____

SURVEYED SEPT. 17-20 1927 BY ALBERT B. BARTLETT, U.S. Mineral Surveyor;

The Original Field Notes of the Survey of the Mining Claim of Alice F. Wertz known as the Alice, Joe, Smith, King, Akron, Cleveland, Carroll, Moscow, John and Washington Lode Claims from which this plat has been made under my direction, have been examined and approved, and are on file in this Office; and I hereby certify that they furnish such an accurate description of said Mining Claim as will, if incorporated into a patent, serve fully to identify the premises, and that such reference is made therein to natural objects or permanent monuments as will perpetuate and fix the locus thereof.

I further certify that Five Hundred Dollars worth of labor has been expended or improvements made upon, or for the benefit of said location embraced in said Mining Claim by claimant or her grantors and that said improvements consist of 83 shafts, 4 cuts, 2 tunnels, that the location of said improvements is correctly shown upon this plat, and that no portion of said labor or improvements has been included in the estimate of expenditures upon any other claim.

And I further certify that this is a correct plat of said Mining Claim made in conformity with said original field notes of the survey thereof; and the same is hereby approved.

Public Survey Office
Cheyenne, Wyoming
December 15, 1927.

Joel Q. Naret
Office Cadastral Engineer.

547-1

ENT. NO. -------- NOTES
PAT. NO. -------- V. -------
C. S. NO. 183 P. --------

Frank A. Cheyenne L.O.
Feb. 29, 1928.

(4-675) SHEET 2 OF 2 SHEETS

5939

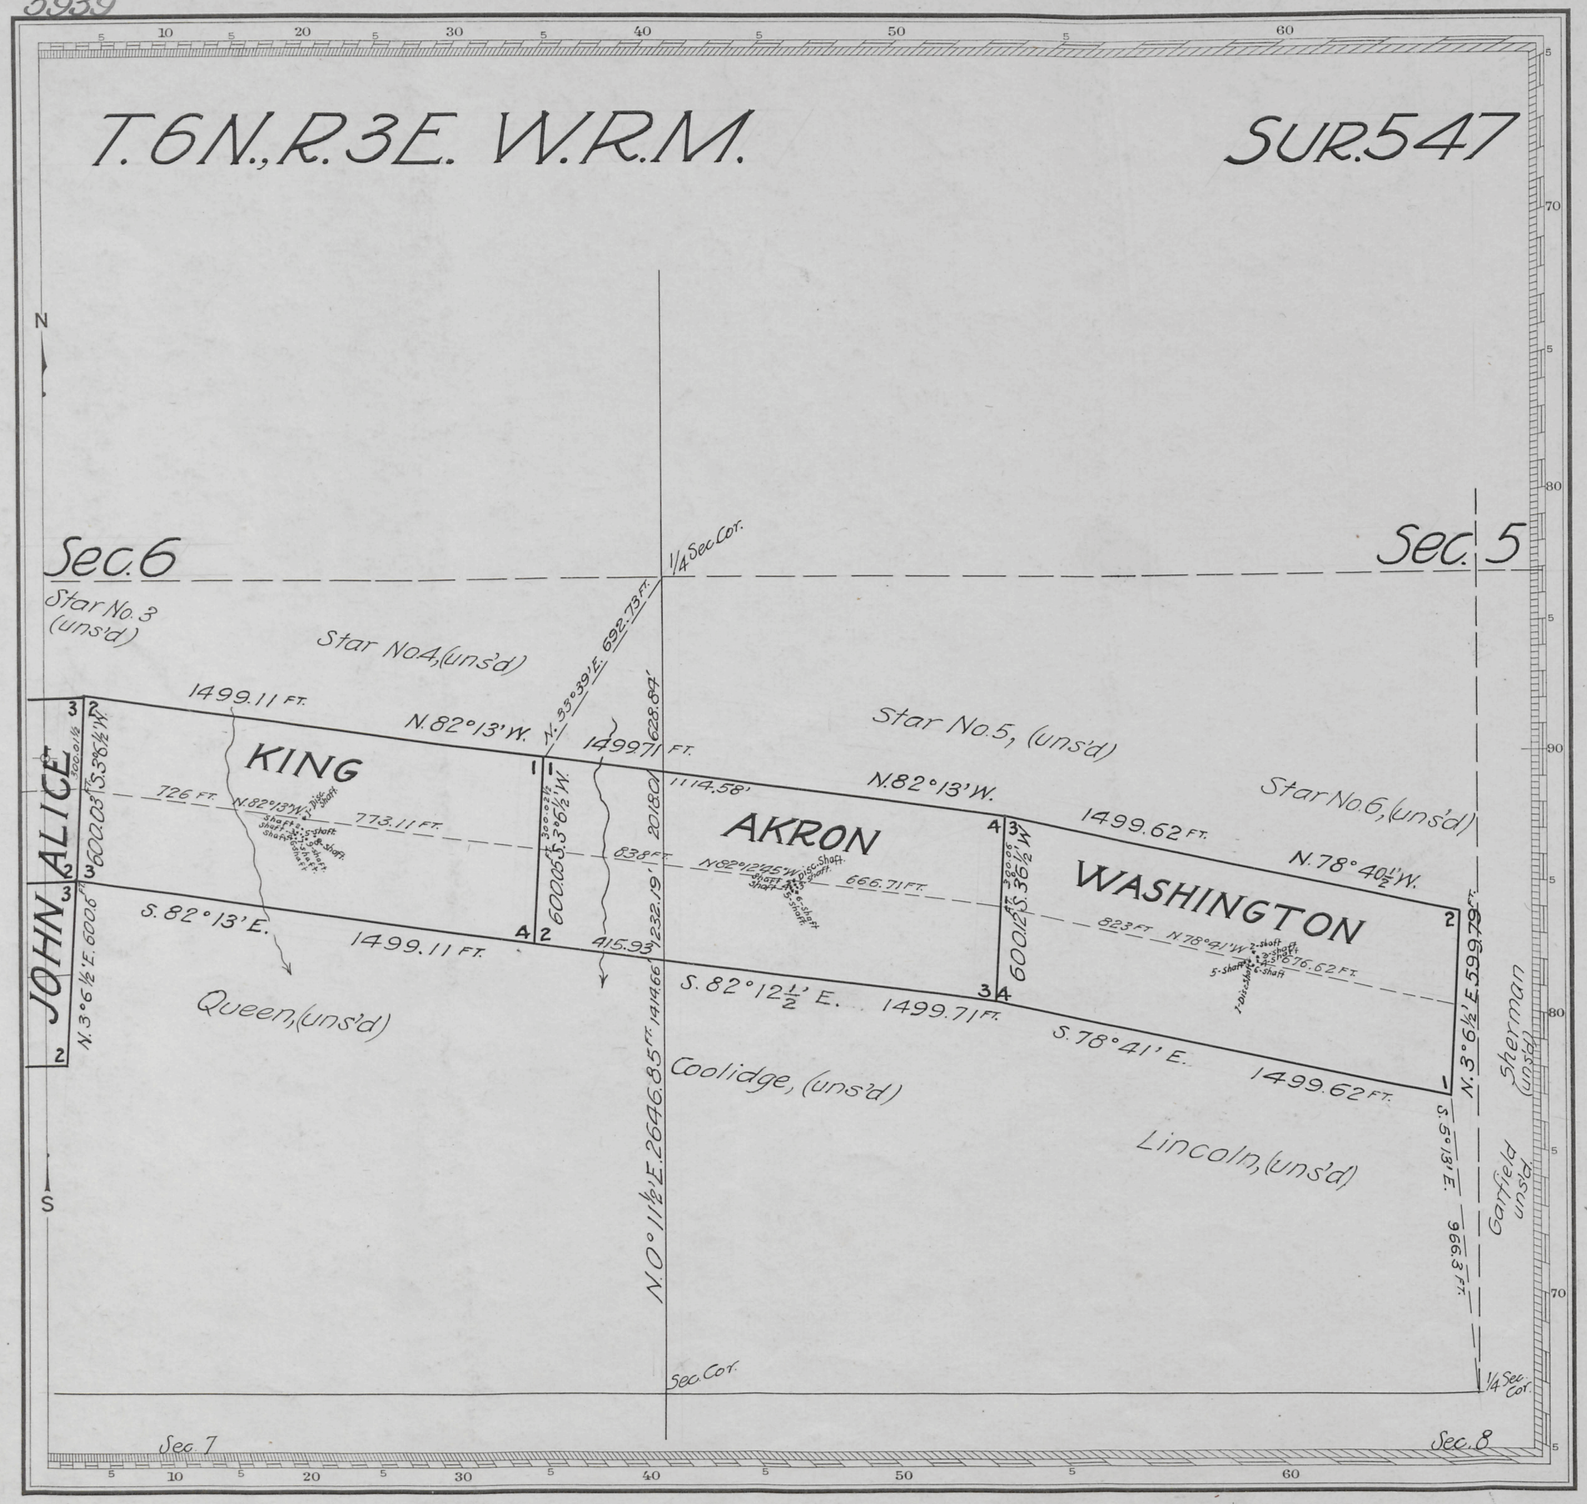

Claim Located (as amended) Aug. 1, 1927.

Mineral Survey No. 547

Lot No.

CHEYENNE Land District.

PLAT

OF THE CLAIM OF

ALICE F. WERTZ

KNOWN AS THE

ALICE, et al. LODE CLAIMS, (see sheet 1)

IN unorganized MINING DISTRICT, Fremont & Hot Springs COUNTIES WYOMING

Containing an Area of _____ Acres.

Scale of 400 Feet to the inch.

Variation

SURVEYED SEPT. 17-20 1927 BY ALBERT B. BARTLETT, U.S. Mineral Surveyor;

The Original Field Notes of the Survey of the Mining Claim of Alice F. Wertz known as the

Alice et al Lode Claims

from which this plat has been made under my direction, have been examined and approved, and are on file in this Office; and I hereby certify that they furnish such an accurate description of said Mining Claim as will, if incorporated into a patent, serve fully to identify the premises, and that such reference is made therein to natural objects or permanent monuments as will perpetuate and fix the locus thereof.

I further certify that Five Hundred Dollars worth of labor has been expended or improvements made upon, or for the benefit of each location embraced in said Mining Claim by claimant _____ or her grantors and that said improvements consist of

83 shafts.
4 cuts
2 tunnels.

that the location of said improvements is correctly shown upon this plat, and that no portion of said labor or improvements has been included in the estimate of expenditures upon any other claim.

And I further certify that this is a correct plat of said Mining Claim made in conformity with said original field notes of the survey thereof, and the same is hereby approved.

Public Survey Office
Cheyenne, Wyoming
December 15, 1927

Joel Q. Naret.
Office Cadastral Engineer.

547-2

ENT. NO. ------- NOTES
PAT. NO. ------- V. ------
C. S. NO. 183 P. ------

Trans. to Chey L.O.
Feb. 29, 1928

108