Click Here for Field Notes

(4-675)

5942

SURVEY No. 550

Resurvey T. 32 N., R. 79 W.

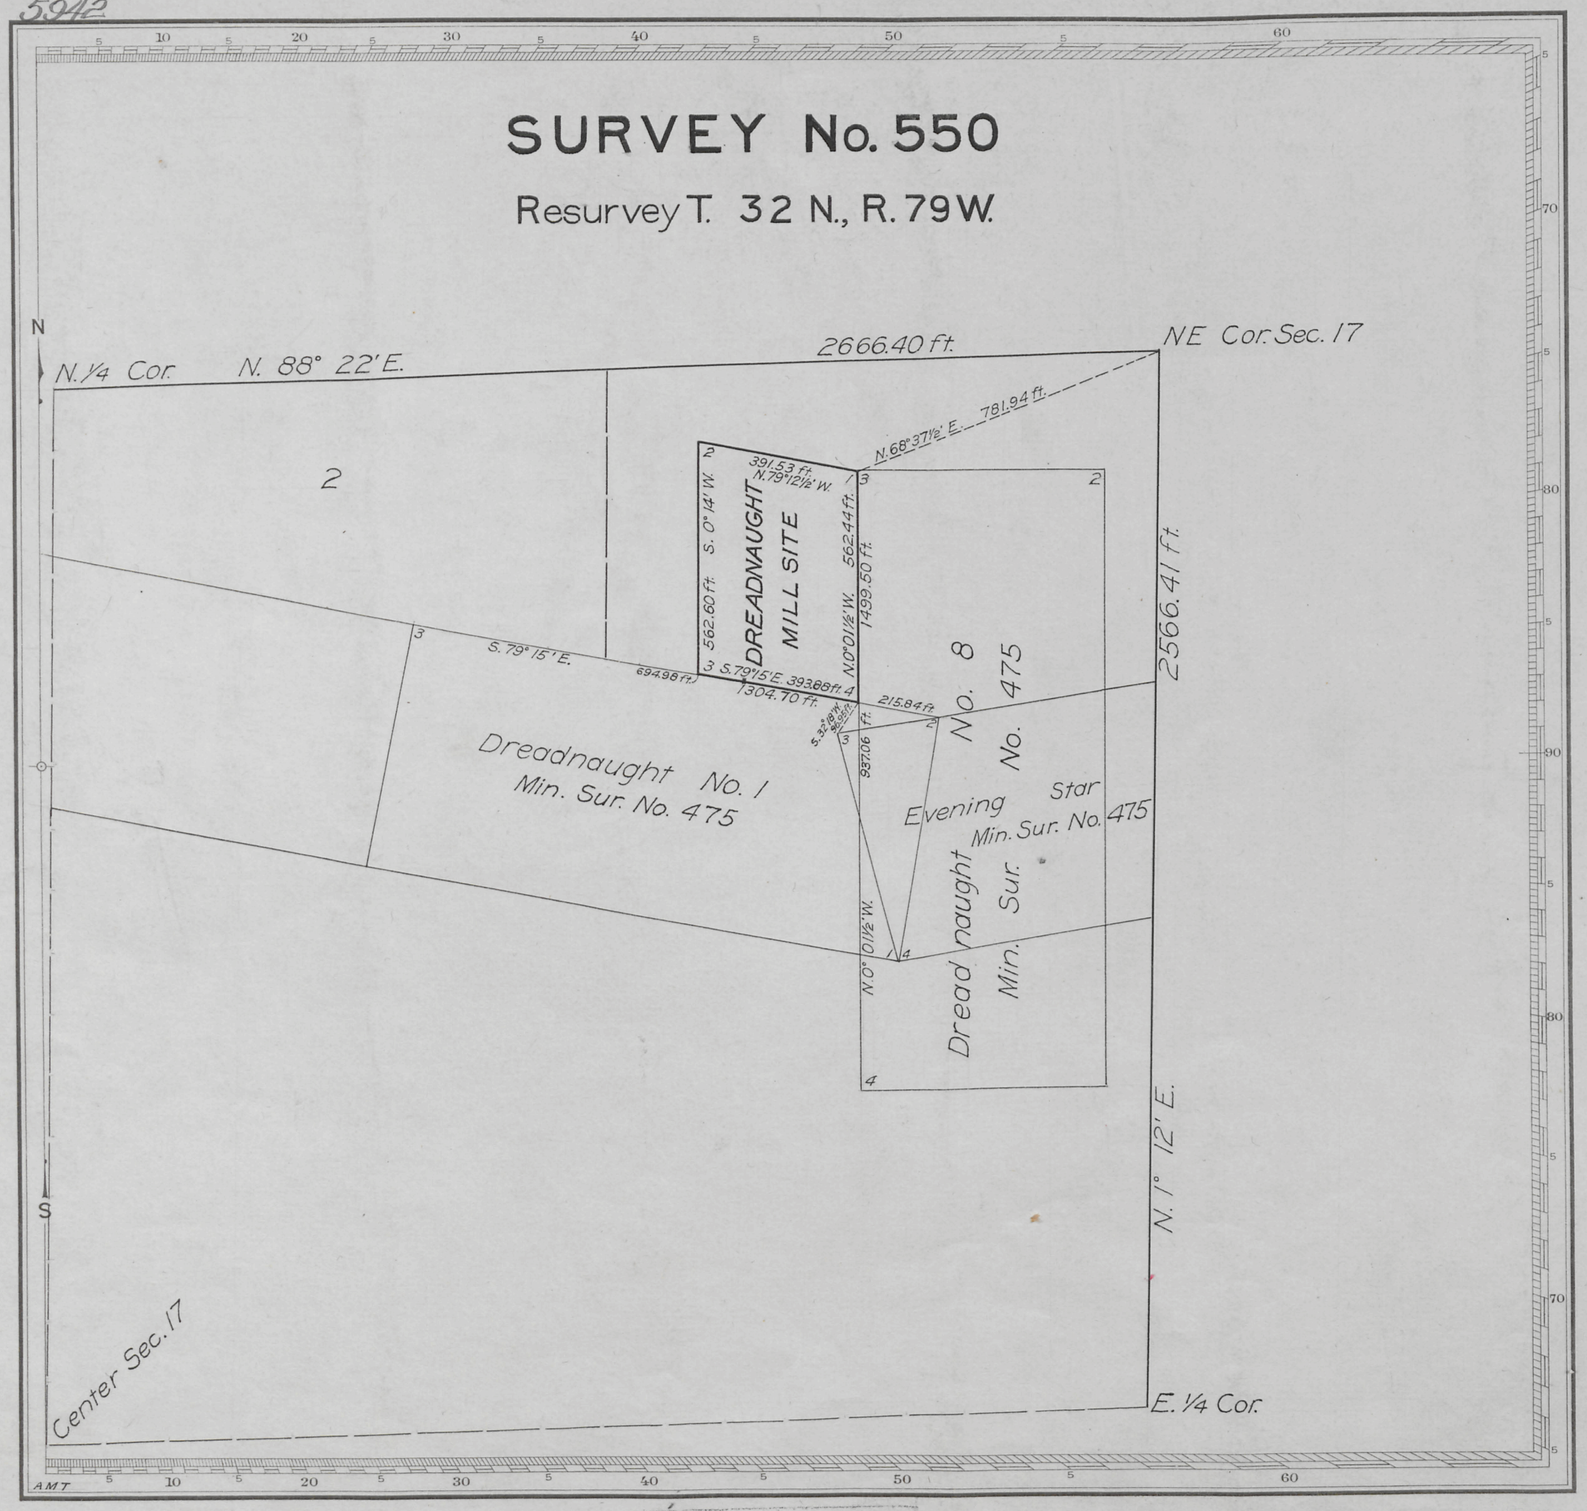

Claim Located July 1, 1925

Mineral Survey No. 550

Lot No.

Cheyenne Land District.

PLAT

OF THE CLAIM OF

Alfred Brile

KNOWN AS THE

DREADNAUGHT MILL SITE

IN CASPER MOUNTAIN *(unorganized) MINING DISTRICT,* *COUNTY,*

Containing an Area of 4.984 *Acres.*

Scale of 300 *Feet to the inch.*

Variation 15° 15' E.

SURVEYED NOVEMBER 1-2, 1928 *BY*

ALBERT B. BARTLETT *U.S. Deputy Mineral Surveyor;*

The Original Field Notes of the Survey of the Mill Site *of* Alfred Brile

known as the

Dreadnaught Mill Site

from which this plat has been made under my direction, have been examined and approved, and are on file in this Office, and I hereby certify that they furnish such an accurate description of said Mill Site *as will, if incorporated into a patent, serve fully to identify the premises, and that such reference is made therein to natural objects or permanent monuments as will perpetuate and fix the locus thereof.*

~~*I further certify that Five Hundred Dollars worth of labor has been expended or improvements made upon said Mining Claim by claimant or grantors and that said improvements consist of*~~

~~*that the location of said improvements is correctly shown upon this plat, and that no portion of said labor or improvements has been included in the estimate of expenditures upon any other claim.*~~

And I further certify that this is a correct plat of said Mill Site *made in conformity with said original field notes of the survey thereof, and the same is hereby approved.*

Public Survey Office
Cheyenne, Wyoming
February 5, 1929

Joel Q. Naret.
Office Cadastral Engineer

550

ENT. NO. -------- NOTES
PAT. NO. -------- V. --------
C. S. NO. 122 P. --------

Trans. to Cheyenne L.O.
Feb. 23, 1929