Click Here for Field Notes

(4-675)

5943

SURVEY No. 551

Resurvey T. 32 N., R. 79 W.

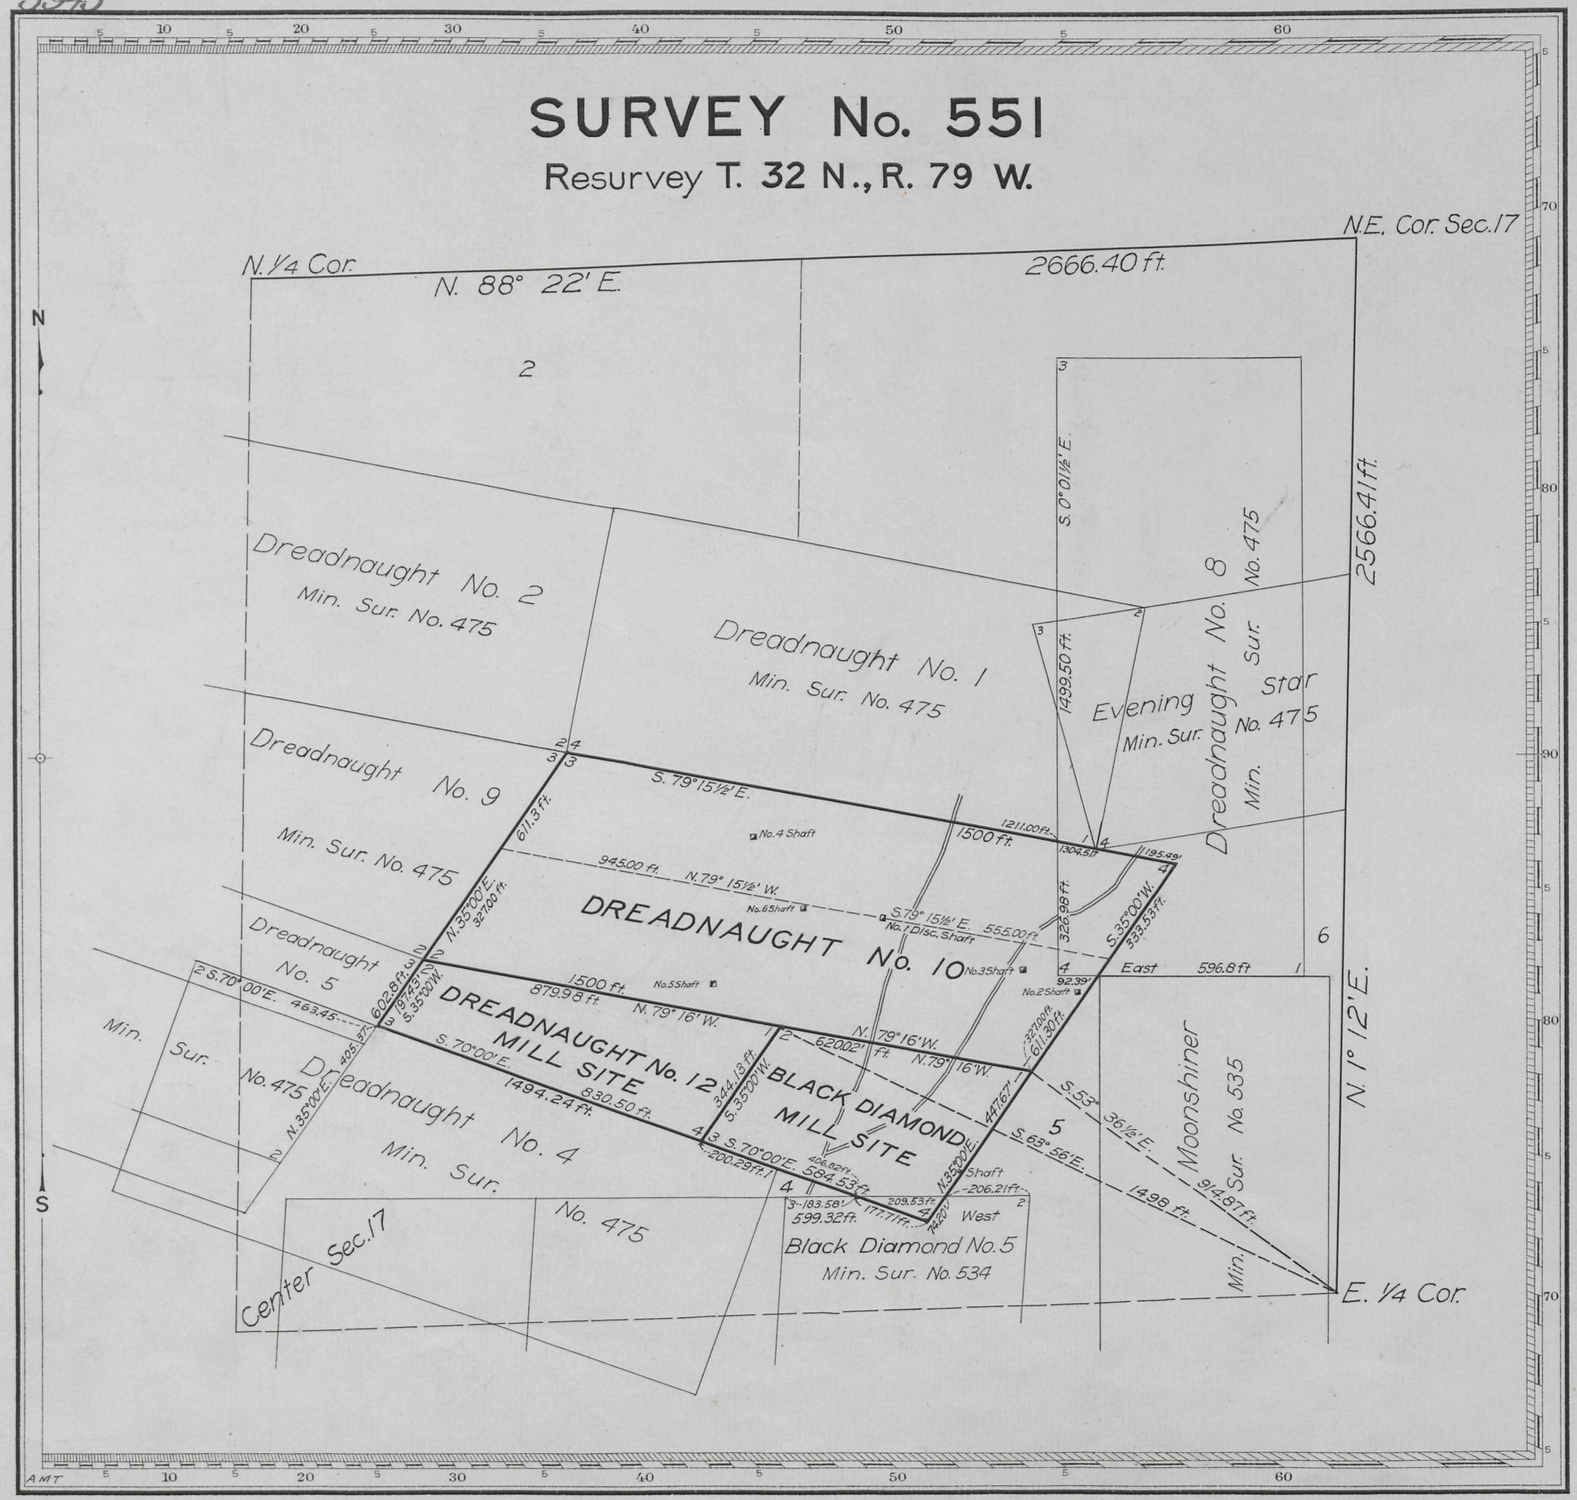

Claim Located as amended July 8, 1925 and October 23, 1928

Mineral Survey No. 551

Lot No.

Cheyenne Land District.

PLAT

OF THE CLAIM OF

ALFRED BRILE

KNOWN AS THE

DREADNAUGHT No. 10 LODE AND BLACK DIAMOND AND DREADNAUGHT No. 12 MILL SITES

IN CASPER MOUNTAIN (UNORGANIZED) MINING DISTRICT, NATRONA COUNTY, WYOMING

Containing an Area of ..... Acres.

Scale of 300 Feet to the inch.

Variation 15° 05' E.

SURVEYED OCTOBER 30-NOVEMBER 1, 1928 BY

Albert B. Bartlett U.S. Deputy Mineral Surveyor;

The Original Field Notes of the Survey of the Mining Claim of Alfred Brile known as the Dreadnaught No. 10 Lode and Black Diamond and Dreadnaught No. 12 Mill Sites

from which this plat has been made under my direction, have been examined and approved, and are on file in this Office; and I hereby certify that they furnish such an accurate description of said Mining Claim as will, if incorporated into a patent, serve fully to identify the premises, and that such reference is made therein to natural objects or permanent monuments as will perpetuate and fix the locus thereof.

I further certify that Five Hundred Dollars worth of labor has been expended or improvements made upon said Mining Claim by claimant or his grantors and that said improvements consist of 1 discovery shaft and 5 shafts

that the location of said improvements is correctly shown upon this plat, and that no portion of said labor or improvements has been included in the estimate of expenditures upon any other claim.

And I further certify that this is a correct plat of said Mining Claim made in conformity with said original field notes of the survey thereof, and the same is hereby approved.

Public Survey Office
Cheyenne, Wyoming
February 11, 1929

Joel Q. Naret.
Office Cadastral Engineer

551

Trans to Cheyenne L.O. March 23, 1929.

C.S. 122