Click Here for Field Notes

5944

(4-675)

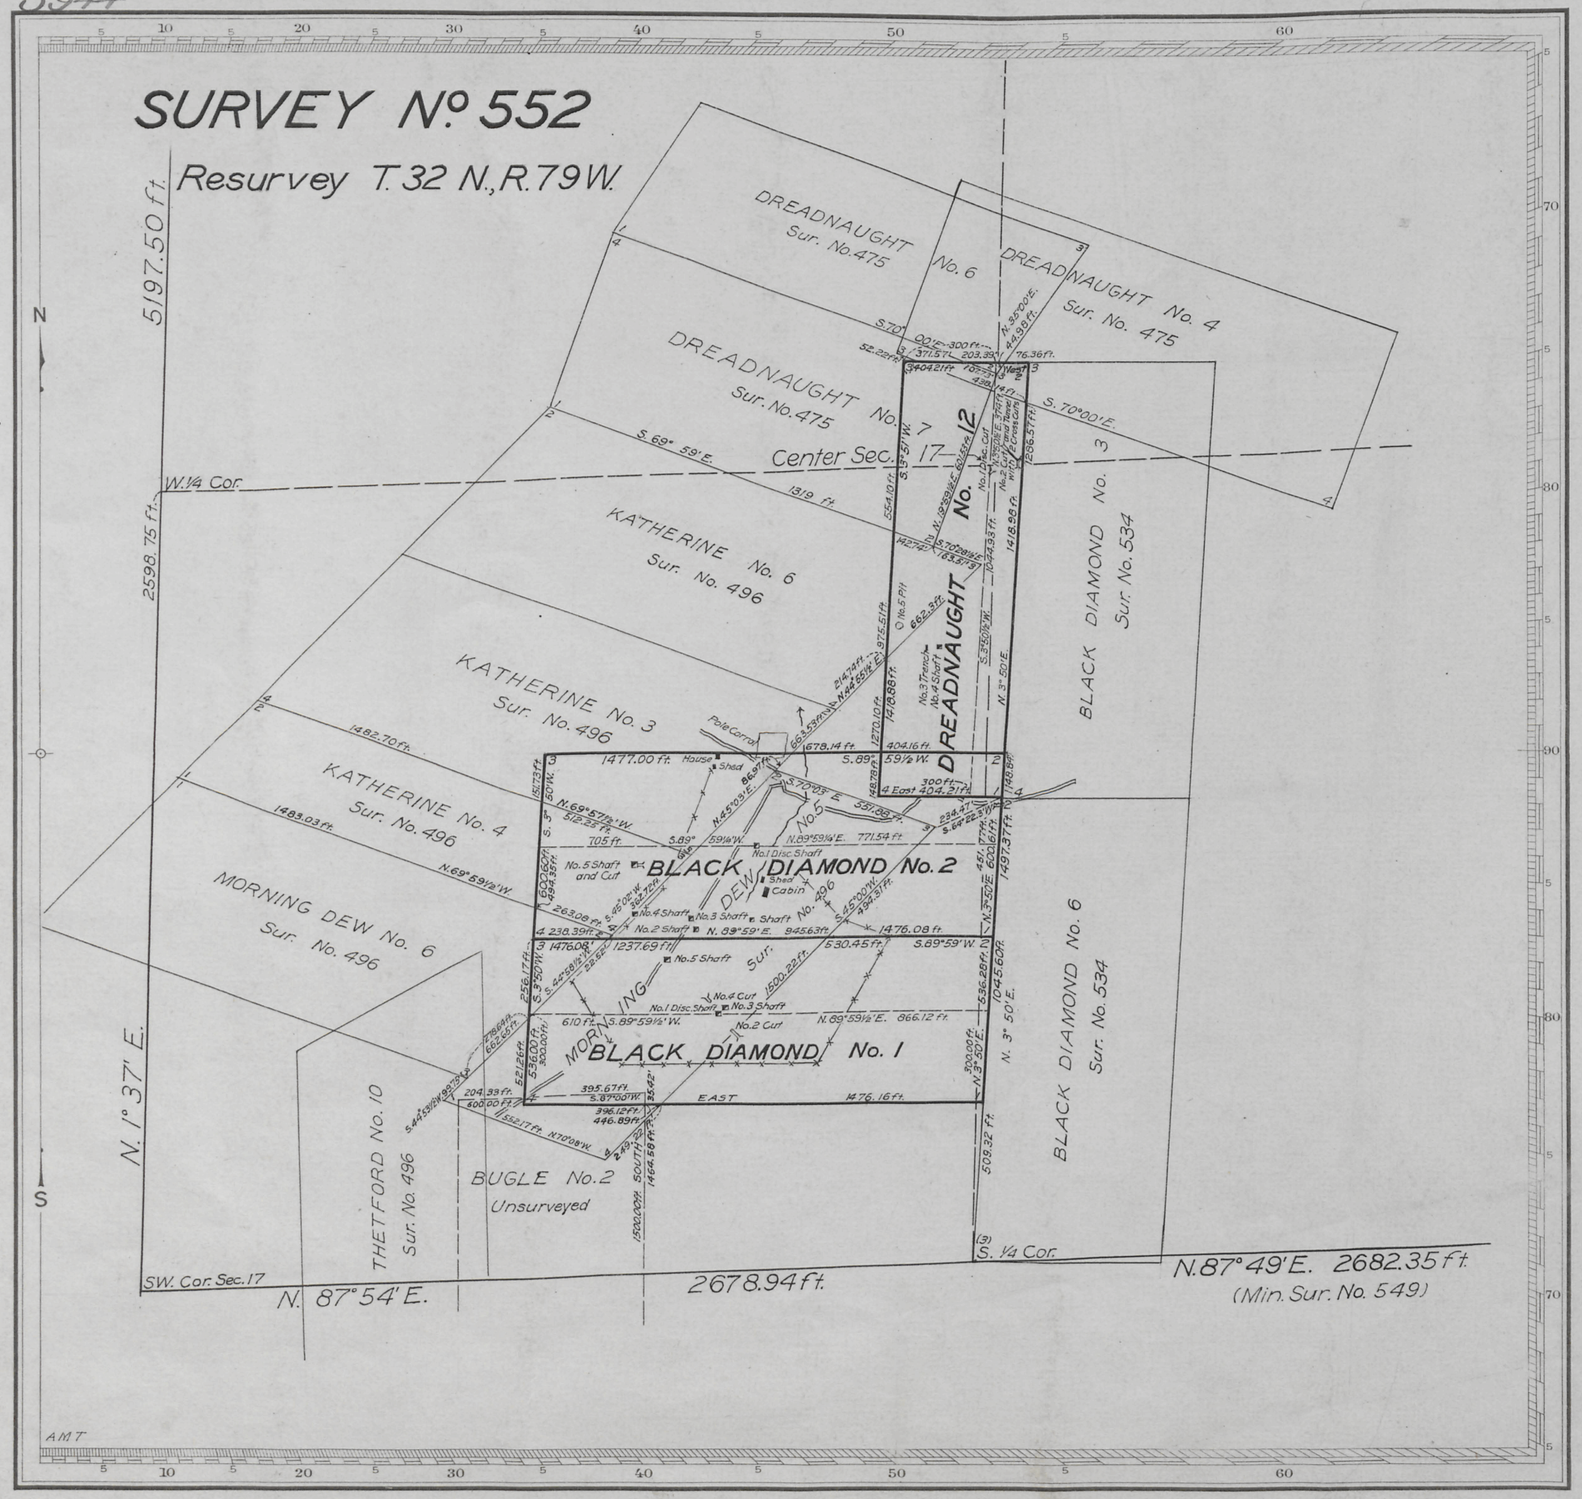

Claim Located January 22, 1906 and July 28, 1923

Mineral Survey No. 552

Lot No.

CHEYENNE Land District.

PLAT

OF THE CLAIM OF

Alfred Brile

KNOWN AS THE

DREADNAUGHT No. 12, BLACK DIAMOND No. 1 and BLACK DIAMOND No. 2 LODES

IN Casper Mountain *(unorganized) MINING DISTRICT,*
NATRONA *COUNTY,* WYOMING
Containing an Area of . *Acres.*
Scale of 400 *Feet to the inch.*
Variation 14° 15' E.
SURVEYED OCTOBER 25-29, 1928 *BY*
Albert B. Bartlett, *U.S. Deputy Mineral Surveyor;*

The Original Field Notes of the Survey of the Mining Claim of Alfred Brile
known as the DREADNAUGHT No. 12, BLACK DIAMOND No. 1 and BLACK DIAMOND No. 2 LODES

from which this plat has been made under my direction, have been examined and approved, and are on file in this Office; and I hereby certify that they furnish such an accurate description of said Mining Claim as will, if incorporated into a patent, serve fully to identify the premises, and that such reference is made therein to natural objects or permanent monuments as will perpetuate and fix the locus thereof.

I further certify that Five Hundred Dollars worth of labor has been expended or improvements made upon, or for the benefit of each location embraced in said Mining Claim by claimant . *or* his *grantors and that said improvements consist of* 1 discovery cut, 2 discovery shafts, 1 cut and tunnel with 2 cross cuts, 1 trench, 6 shafts, 1 pit, 2 cuts, 1 shaft and cut,

that the location of said improvements is correctly shown upon this plat, and that no portion of said labor or improvements has been included in the estimate of expenditures upon any other claim.

And I further certify that this is a correct plat of said Mining Claim made in conformity with said original field notes of the survey thereof, and the same is hereby approved.

Public Survey Office
Cheyenne, Wyoming,
January 23, , 1929

Joel Q. Naret
Office Cadastral Engineer

552

C.S. 122

Transmitted to Cheyenne L.O.
Feb. 23, 1929.