Click Here for Field Notes

5948

(4-675)

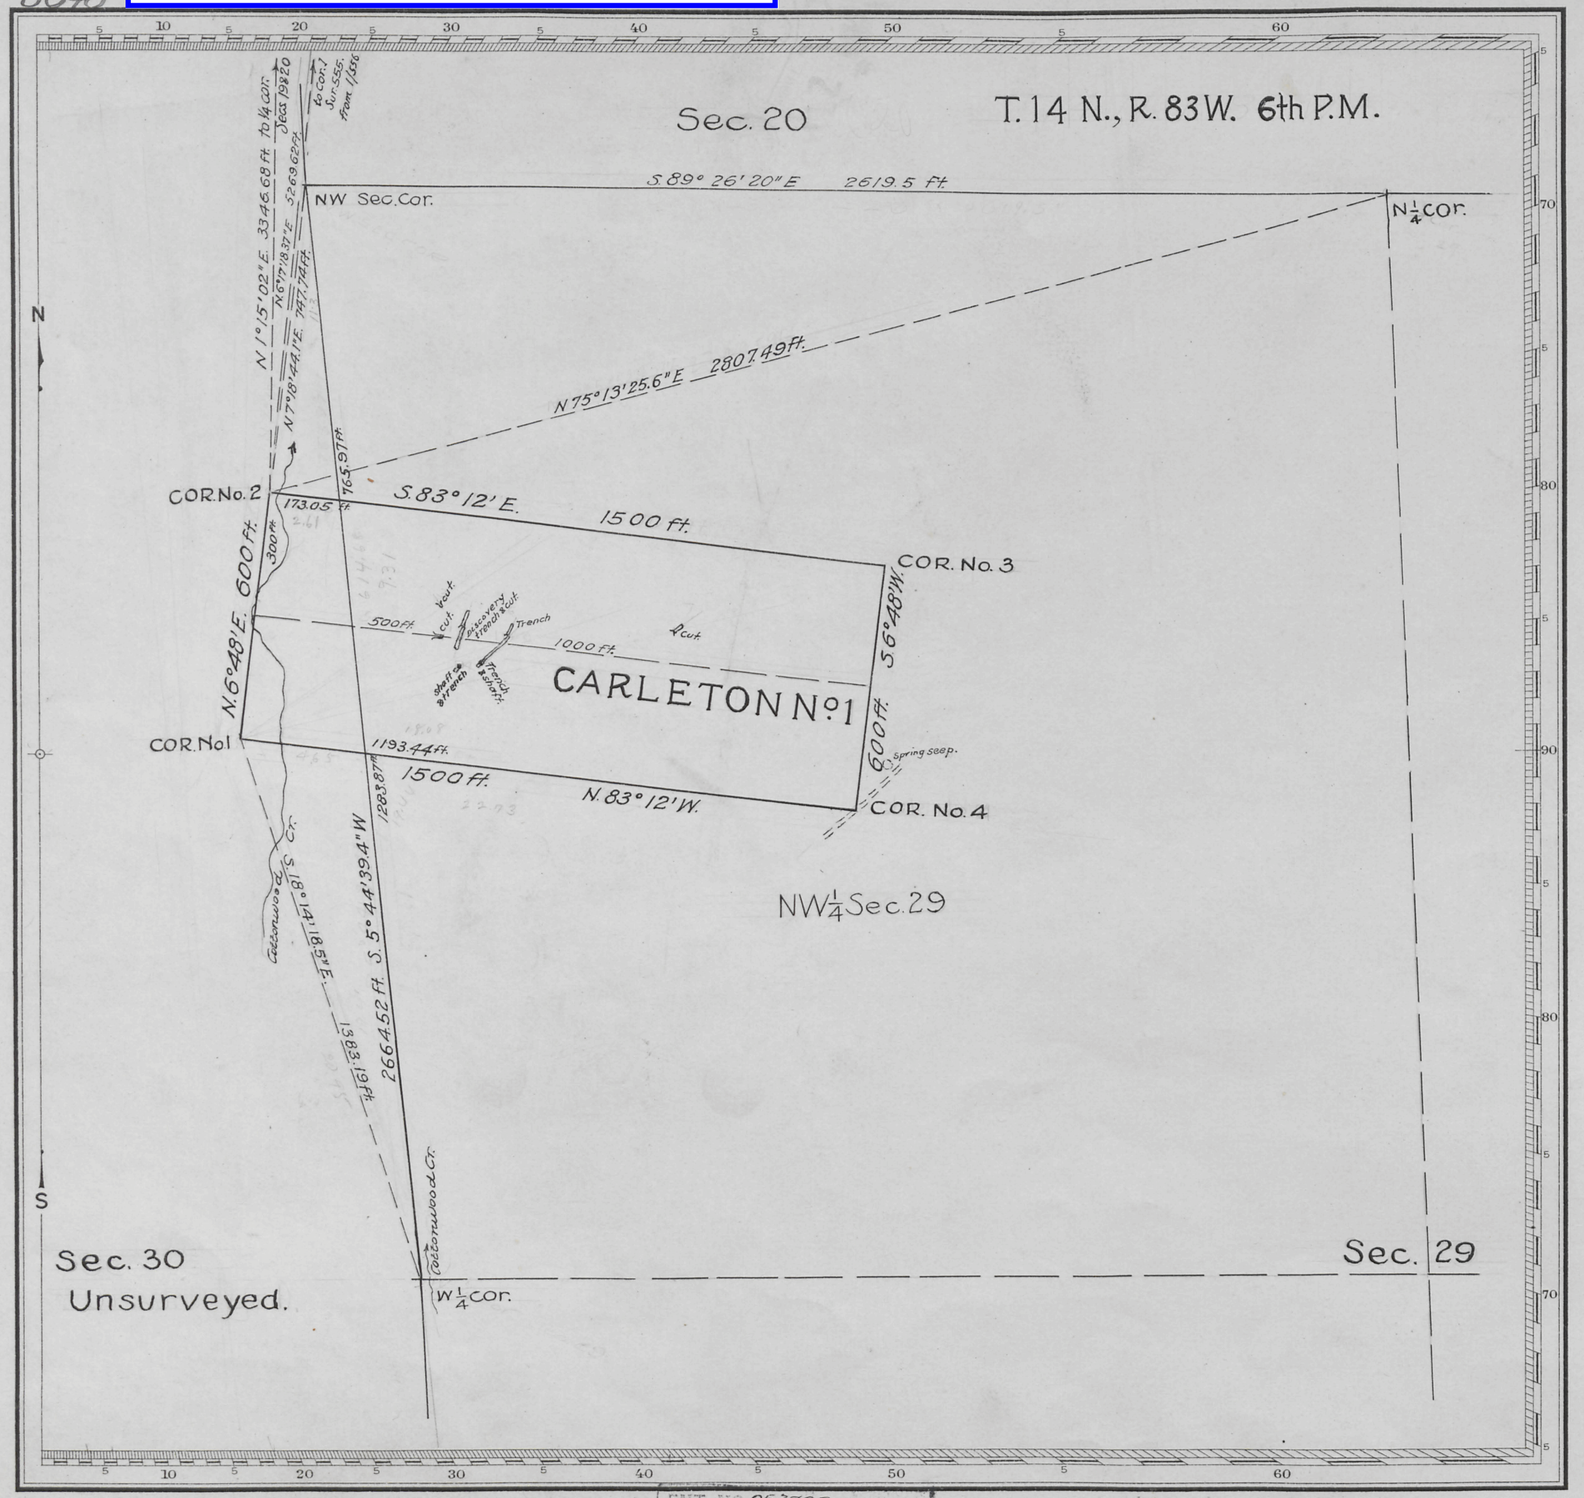

Claim Located (as amended) Aug. 8 1930

Mineral Survey No. 556

Lot No.

Cheyenne Land District.

PLAT

OF THE CLAIM OF

PARCO DEVELOPMENT COMPANY

KNOWN AS THE

CARLETON No. 1 LODE

IN UPPER PLATTE (unorg.) MINING DISTRICT,
CARBON COUNTY, WYOMING

Containing an Area of _____ Acres.

Scale of 300 Feet to the inch.

Variation 15° 45' E.

SURVEYED MAY 28, JUNE 23, 1931 BY

Russell Kimball U.S. Mineral Surveyor;

The Original Field Notes of the Survey of the Mining Claim of Parco Development Company known as the

Carleton No. 1 Lode

from which this plat has been made under my direction, have been examined and approved, and are on file in this Office; and I hereby certify that they furnish such an accurate description of said Mining Claim as will, if incorporated into a patent, serve fully to identify the premises, and that such reference is made therein to natural objects or permanent monuments as will perpetuate and fix the locus thereof.

I further certify that Five Hundred Dollars worth of labor has been expended or improvements made upon said Mining Claim by claimant company or its grantors and that said improvements consist of

4 cuts
4 trenches
2 shafts.

that the location of said improvements is correctly shown upon this plat, and that no portion of said labor or improvements has been included in the estimate of expenditures upon any other claim.

And I further certify that this is a correct plat of said Mining Claim made in conformity with said original field notes of the survey thereof, and the same is hereby approved.

Public Survey Office
Cheyenne, Wyoming
October 16, 1931

Joel Q. Naret
Office Cadastral Engineer

ENT. NO. 053732 NOTES 5/12/32
PAT. NO. 106410.9 V.
C. S. NO. None P.

556

Drawn to Chm. L.O. Dec 21, 1931