Click Here for Field Notes

Aces. 6163

(4-675)

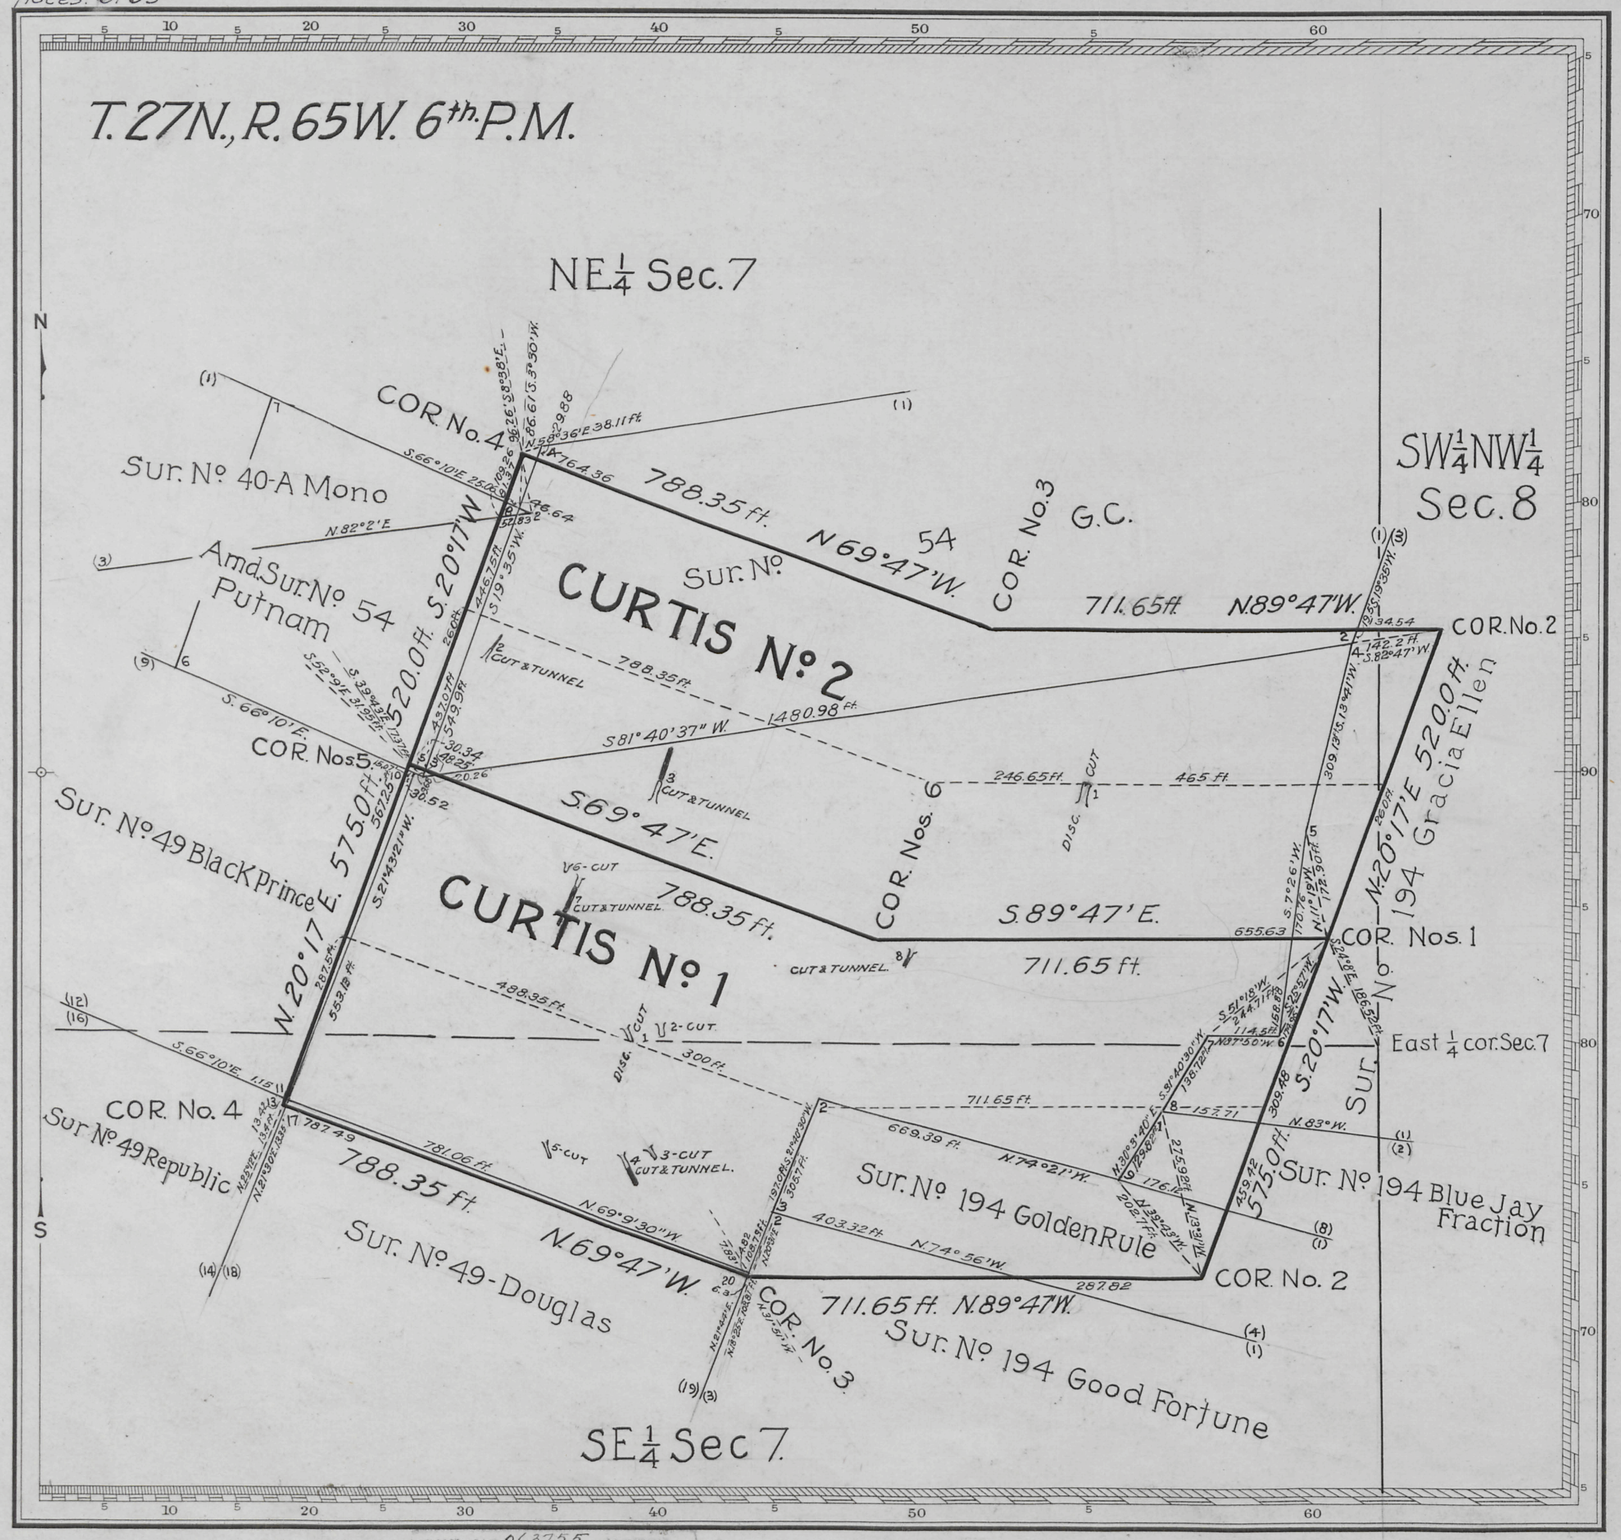

Mineral Survey No. 560

Cheyenne Land District.

PLAT

OF THE CLAIM OF

THE COLORADO FUEL AND IRON CORPORATION

KNOWN AS THE

CURTIS No. 1 & CURTIS No. 2 LODES

IN HARTVILLE (unorg.) MINING DISTRICT, PLATTE COUNTY, WYOMING

Containing an Area of ——— *Acres.*

Scale of 200 *Feet to the inch.*

Variation 14° 20' E.

SURVEYED AUG. 7-19 *1937 BY*

George B. McFadden,

Mineral Surveyor, G.L.O.

The Original Field Notes of the Survey of the Mining Claim from which this plat has been made under my direction, have been examined and approved, and are on file in this Office; and I hereby certify that they furnish such an accurate description of said Mining Claim as will, if incorporated into a patent, serve fully to identify the premises, and that such reference is made therein to natural objects or permanent monuments as will perpetuate and fix the locus thereof.

I further certify that Five Hundred Dollars worth of labor has been expended or improvements made upon, or for the benefit of, each location embraced in said mining claim by claimant company *or its grantors and that said improvements consist of*

11 cuts & 5 tunnels.
Value $2518.00

that the location of said improvements is correctly shown upon this plat, and that no portion of or interest in said labor or improvements has been included in the estimate of expenditures upon any other claim.

And I further certify that this is a correct plat of said Mining Claim made in conformity with said original field notes of the survey thereof, and the same is hereby approved.

Public Survey Office
Cheyenne, Wyoming
October 1, 1938

Joel Q. Naret.
Office Cadastral Engineer

ENGRAVED AND PRINTED BY THE U.S. GEOLOGICAL SURVEY

ENT. NO. 063755 NOTES
PAT. NO. 1110313 V. 1129141
C. S. NO. 169 P.

560

To Lt. Nov 7, 1930